KEY:

- ROPE ACCESS ANCHOR POINTS SPACED AT 3000mm CENTRES ALONG ROOF, REFER TO DRAWING A05-002 FOR DETAIL
- PLANT SCREEN, REFER TO DRAWING A11-001 FOR DETAIL
- BALUSTRADE AROUND ACCESS HATCH, REFER TO DRAWING A05-105 FOR DETAIL
- LIGHTNING PROTECTION SECURED TO PARAPET COPING (INTERNAL ELEVATION), REFER TO M & E CONSULTANT'S DRAWINGS FOR SETTING OUT
- LIGHTNING PROTECTION TAPE TO FLAT ROOF, REFER TO M & E CONSULTANT'S DRAWINGS FOR SETTING OUT
- EDGE PROTECTION GUARDRAIL, REFER TO DRAWING A05-102 FOR DETAIL
- TERRACE BALLUSTRADE
- PAVED ACCESS, 450X450mm SIZE
- BROWN ROOF FINISH
- BALLAST ROOF FINISH
- AERIAL ARRAY LOCATION, REFER TO M & E CONSULTANT'S DRAWINGS
- RWO — RAINWATER OUTLET, REFER TO DRAWING A05-005 FOR DETAIL
- SVP — SOIL VENT PIPE, REFER TO DRAWING A05-002 FOR DETAIL
- SS — STUB STACK, REFER TO DRAWING A05-002 FOR DETAIL

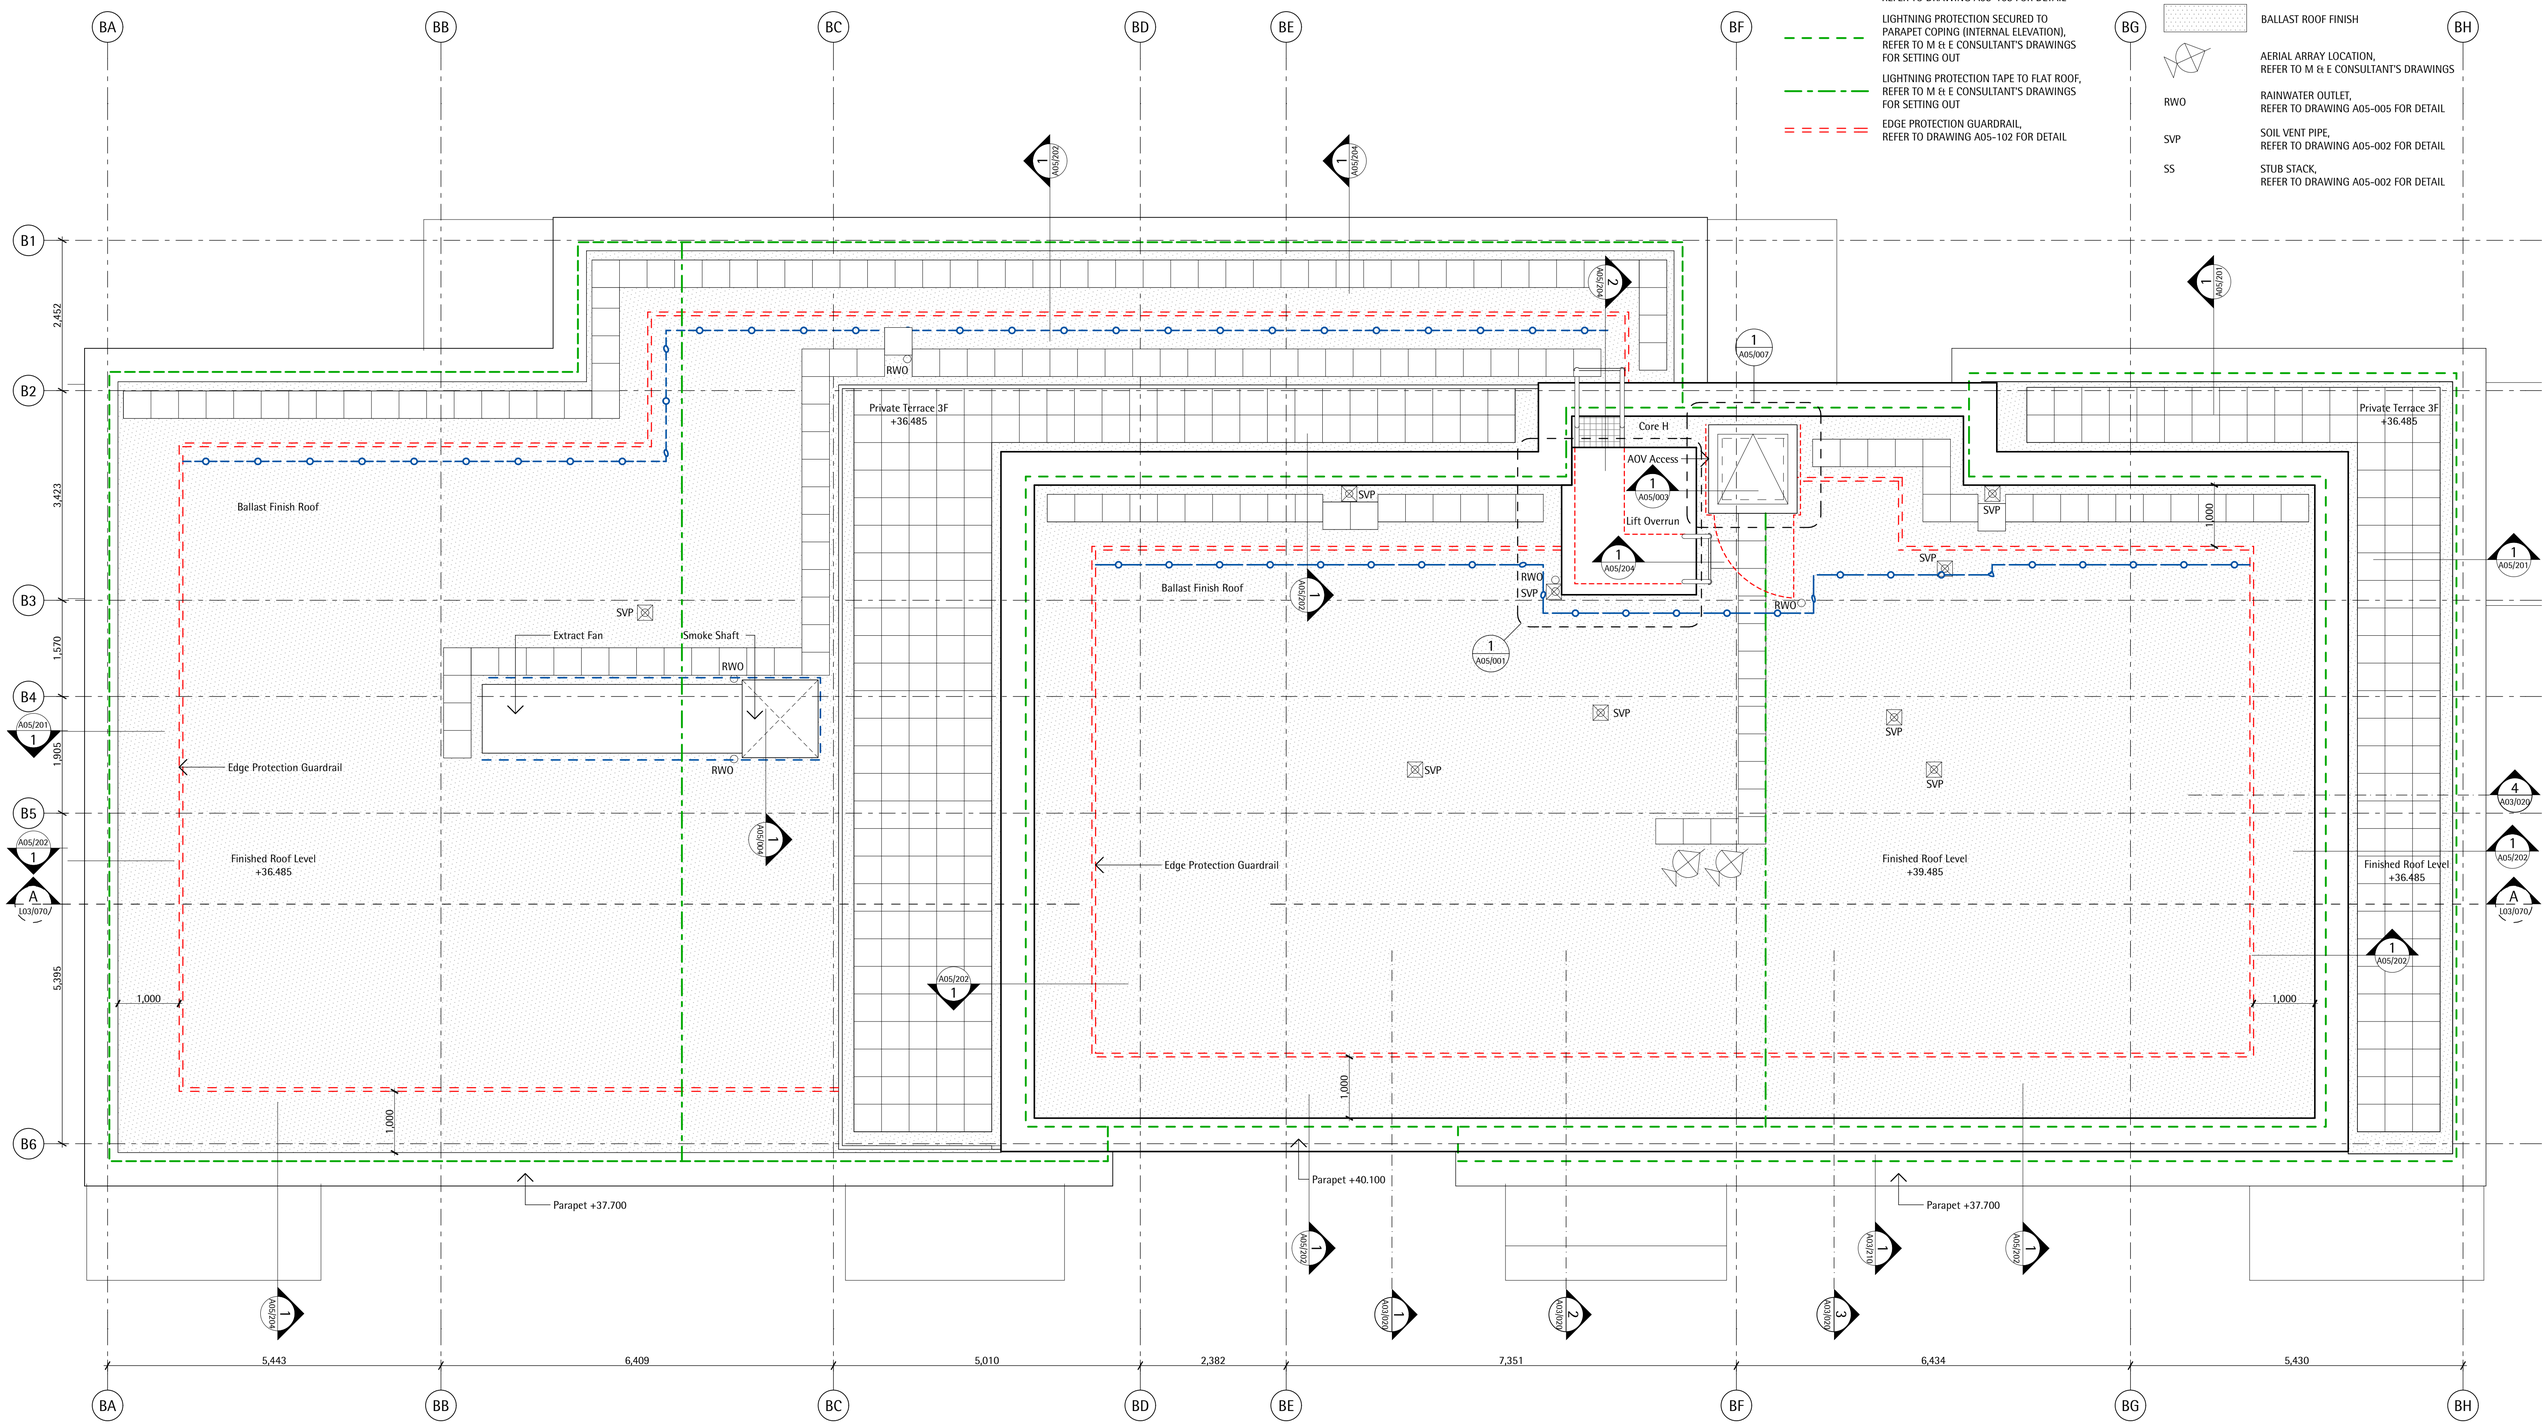

Notes:
Do not Scale from this drawing — Use figured dimensions only

Scale Conversion Guide: 1:50@A0 = 1:200@A4 (25%); 1:50@A1 = 1:100@A3 (50%); 1:50@A2 = 1:100@A4 (50%)

Note:
Refer to M&E Consultant's drawings for all services.

Rev.	Date	Dwn	Description
P1	20/08/14	AON	Issued for superstructure coordination
P2	03/09/14	AON	Section markers added. Drawing title amended.
C1	23/10/14	WG	Issued for Construction.
C2	04/12/14	WG	AOVs updated. Issued for coordination purposes.
C3	18/12/14	AON	Balustrades, paving for access, roof anchor points added. Notation revised.
C4	09/02/15	AI	Drawing references added. Paving added.

NOTE TO CONTRACTOR:
THIS DRAWING MUST BE PRINTED IN COLOUR

Key Plan

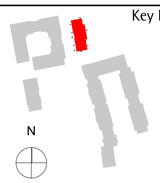

St James

St James
Designed for life

John Robertson Architects
111 Southwark Street, London. SE1 0JF
Telephone 020 7633 5100. Facsimile 020 7620 0091

Hornsey Depot
Building B
GA Roof Plan
Drawing Status: Construction

Scale(s):	Date:	Drawn:	Checked:
1:50@A1	24/03/14	AON	MS
Project No:	Drawing No:		Revision:
1843	L01/205		C4