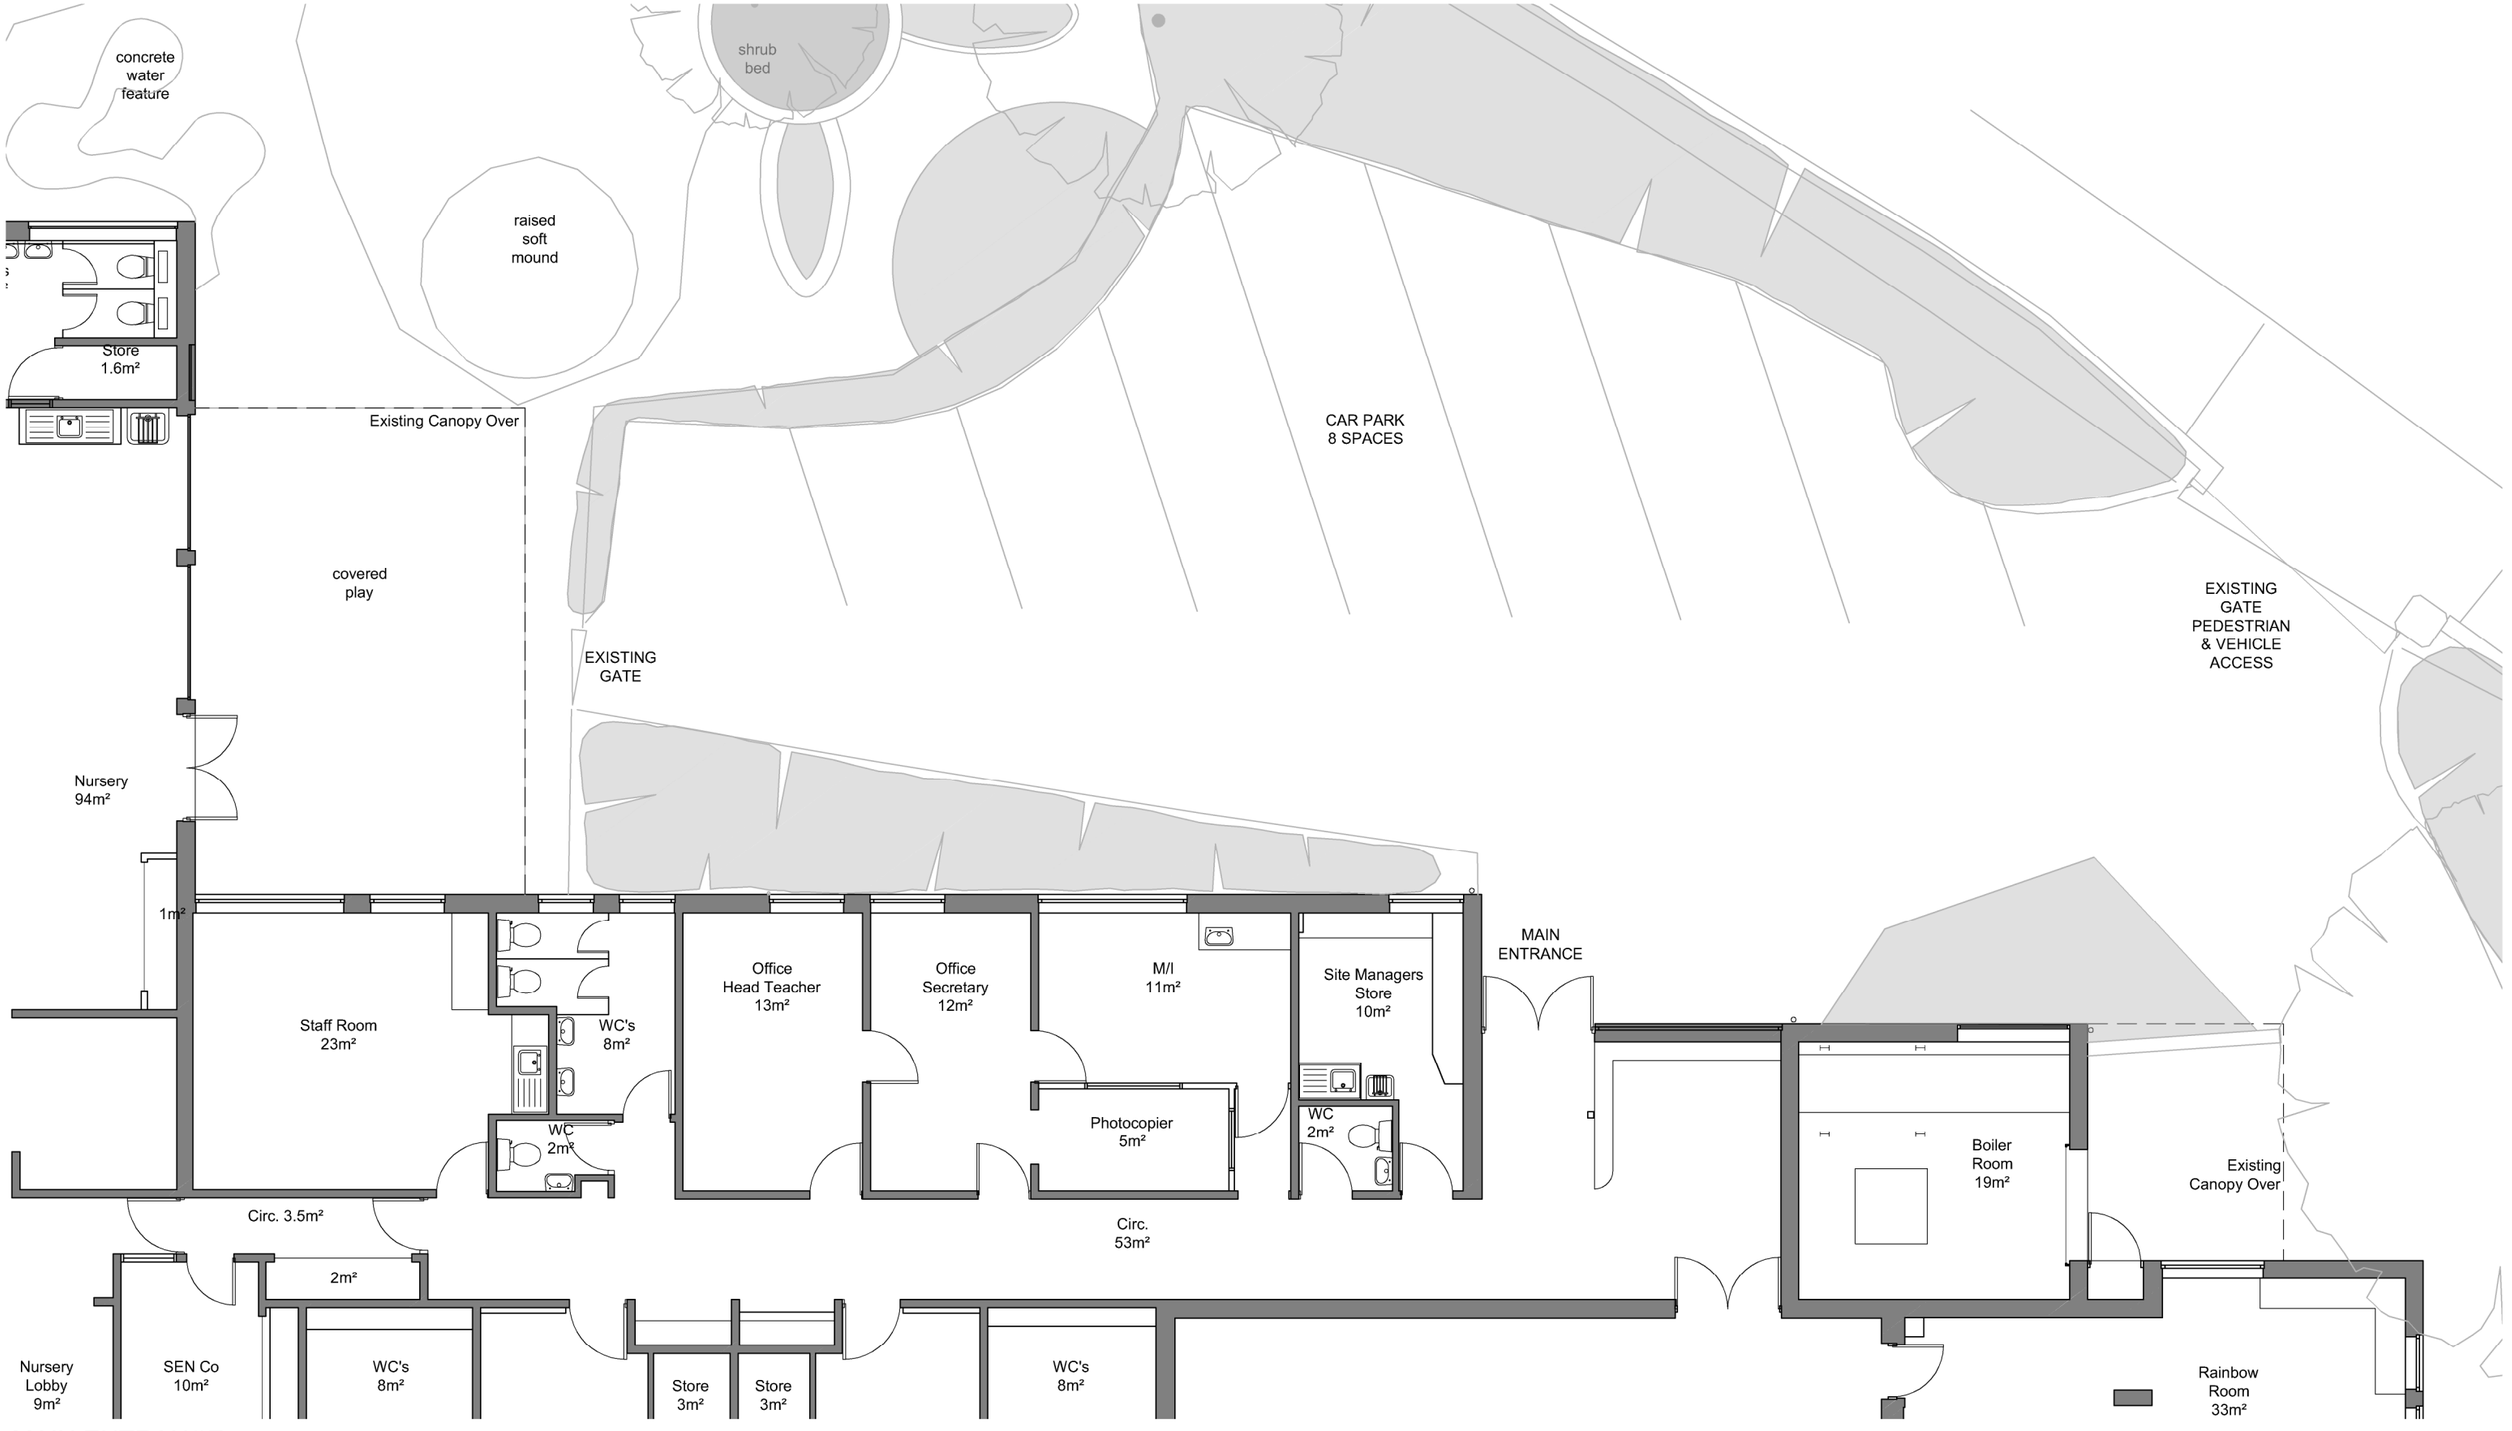


MAIN ENTRANCE

NOTES

1. cad info : file: Planning\10\10_CL_EX_GF layout name: 10.32 plot style: RSS standard
2. This drawing is not to be scaled. Use figured dimensions only. Detailed site survey to be carried out to establish tolerances. Figured dimensions are in mm. All dimensions shall be verified on site before proceeding with the work. The architect shall be notified of any discrepancies.
3. This drawing has been produced for sole use on this project and is not intended for use by any other person or for any other purpose. © Copyright RSS (U.K.)
4.

REVISIONS

rev	date	description
-	23.02.2015	ISSUED FOR PLANNING

N

0 1m 2m 5m 10m

23 CURTAIN ROAD LONDON EC2A 3LT
T: 020 7739 8945
rss@rssa.co.uk www.rivingtonstreetstudio.co.uk

rivingtonstreetstudio

job title St Mary's CE Primary School

drawing title Church Lane: Existing Main Entrance Plan

drawn by CL | job no RSS657 | drawing no P.10.32

date Jan 2015 | scale 1:100 @ A3 | revision -