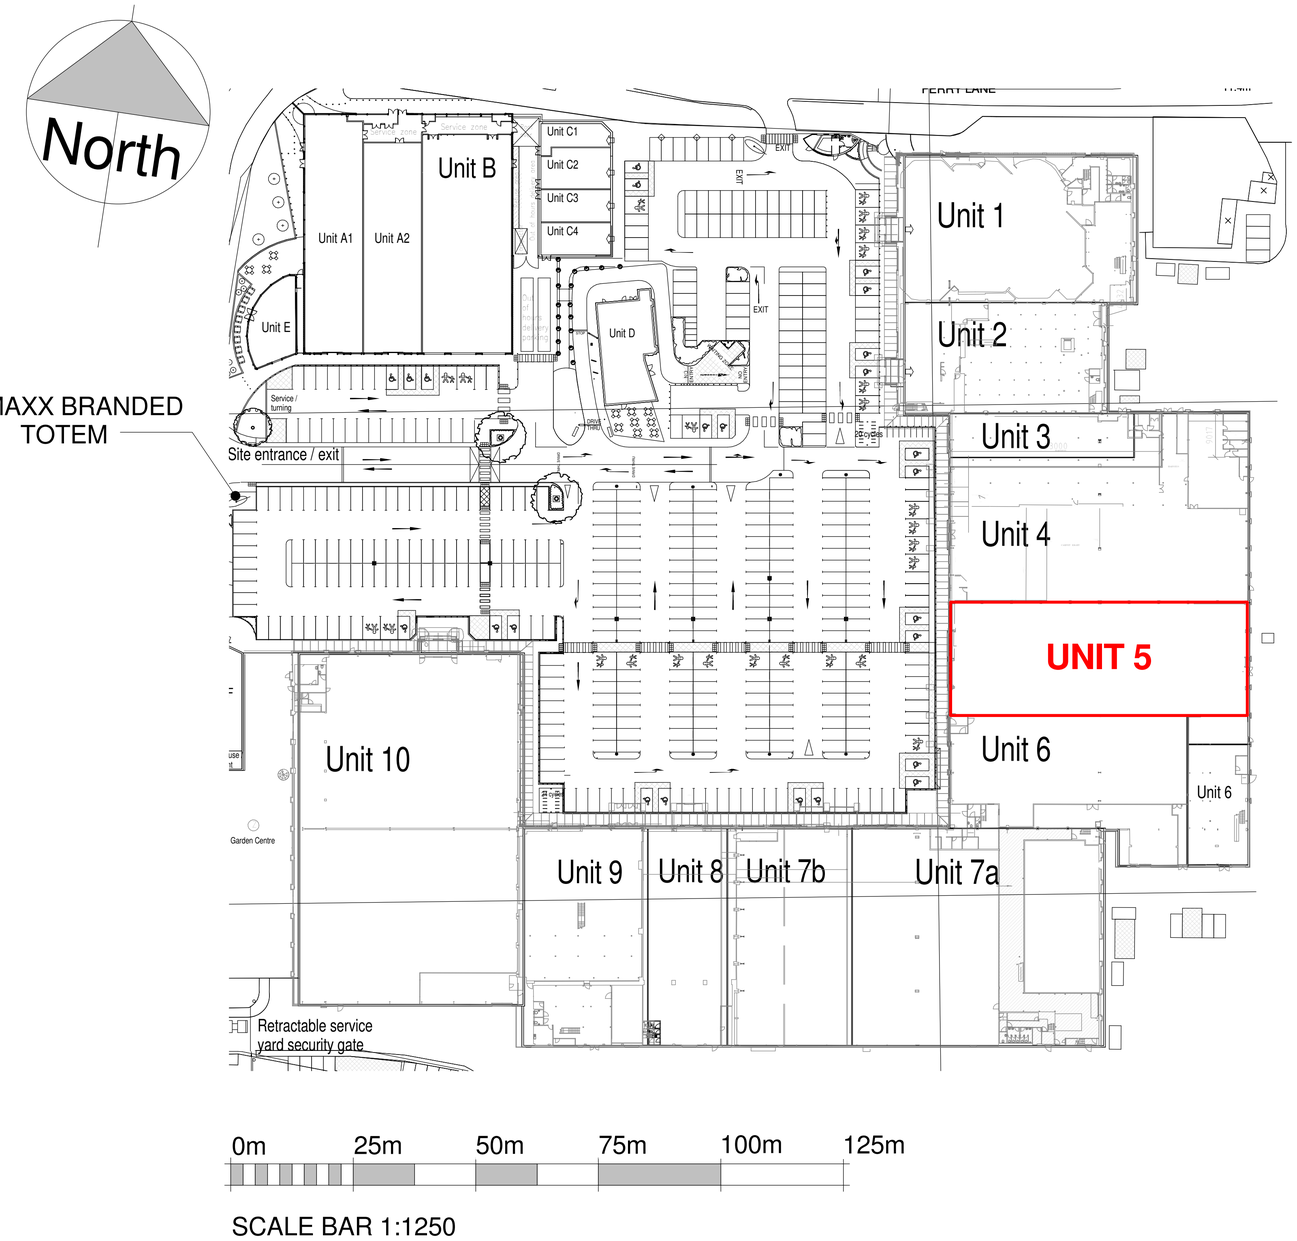


1 SITE PLAN

1 : 1250

This drawing to be read in conjunction with all relevant consultants, sub-contractors and specialists drawings.

All dimensions and levels are to be checked on site before any construction begins and any discrepancies are to be reported to the relevant Project Manager.

Partial Service : Any descrepancies or any other information are to be advised to the relevant Project Manager and direction sought before the implementation of the detail.

This drawing should not be scaled. The contractor should check all dimensions on site, any error or omission should be reported to CMC Projekt

TOTTENHAM HALE
Retail Park, Unit 5

client

drawn by:
MS

checked by:
PS

drawning title:
ADERTS PLANNING

drawning number:
SP_AD

project status:
PLANNING

scale: 1 : 1250 @A3

revision:

date: JAN 2015