

Existing kitchen plan

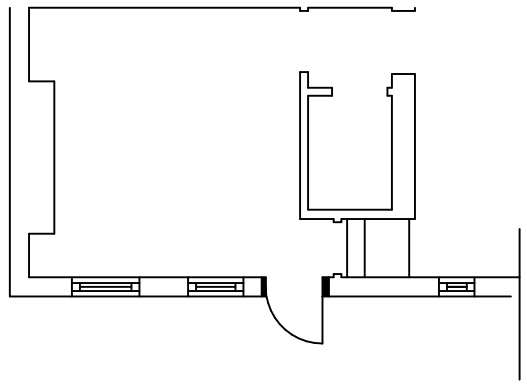


MH

Proposed kitchen plan

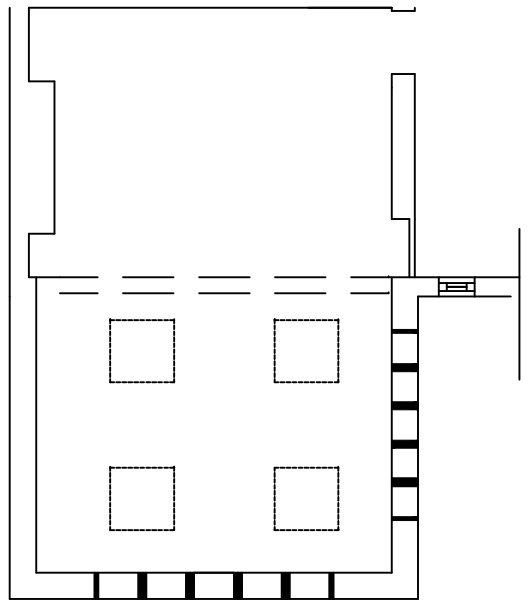


MH


Existing rear elevation

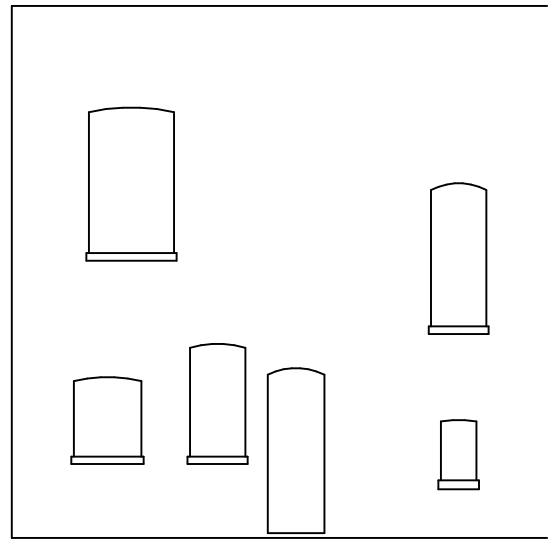

Proposed rear elevation 2

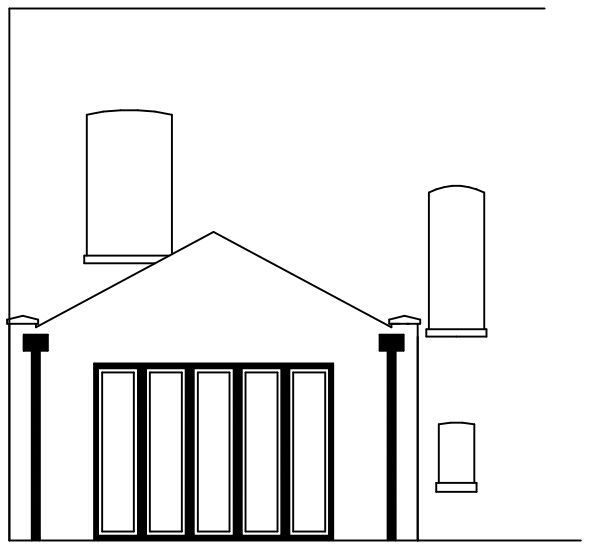

Proposed side elevation 2

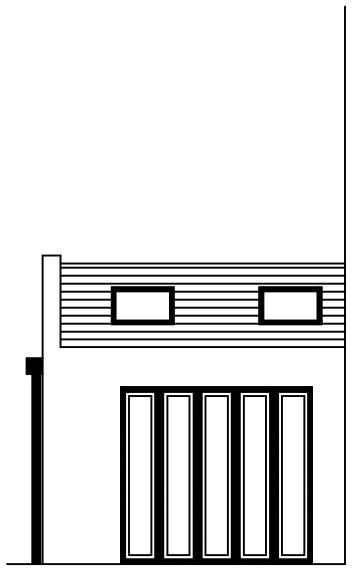

Rev	Date	Description

DMY SURVEYORS
chartered surveyors & property consultant
4 Bloors Lane
Rainham
Kent, ME8 7EG
Tel: 01634 263616

Client: Robert and Giga Fisher

Project: 21 Parkland Road, London N22 6SU

Drawing title: Plans and elevations

Scale: 1:100 @ A3	*Date:*
Drawn By:CL	*Checked By:PD*

DRG No: