

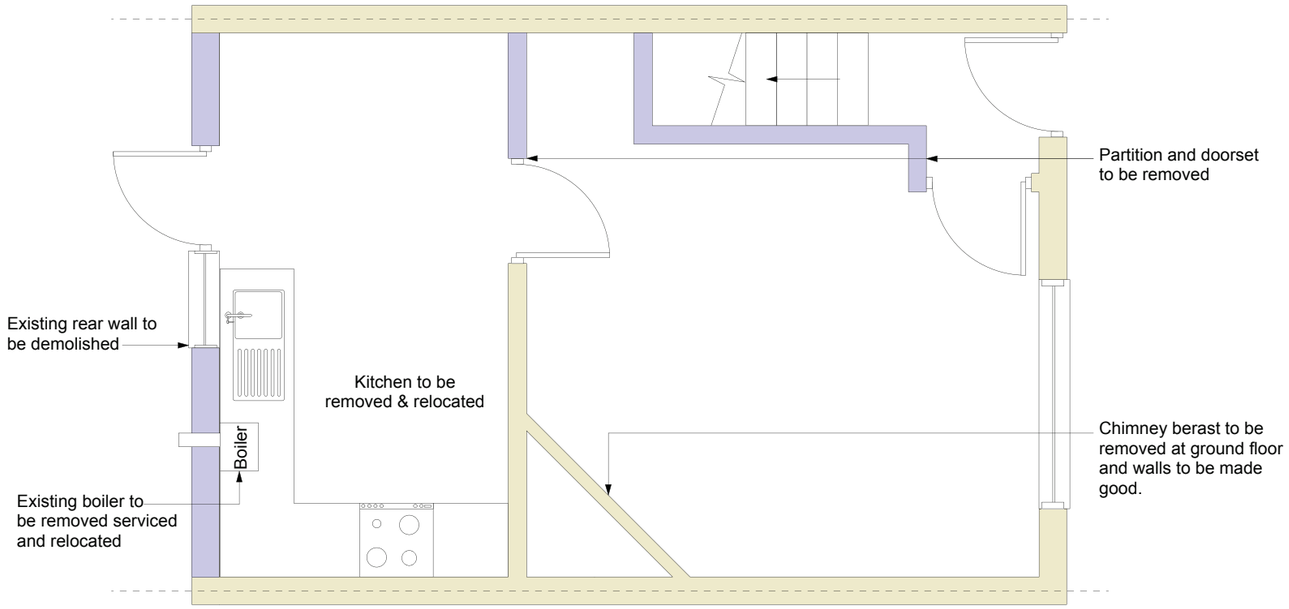


EXISTING GROUND FLOOR

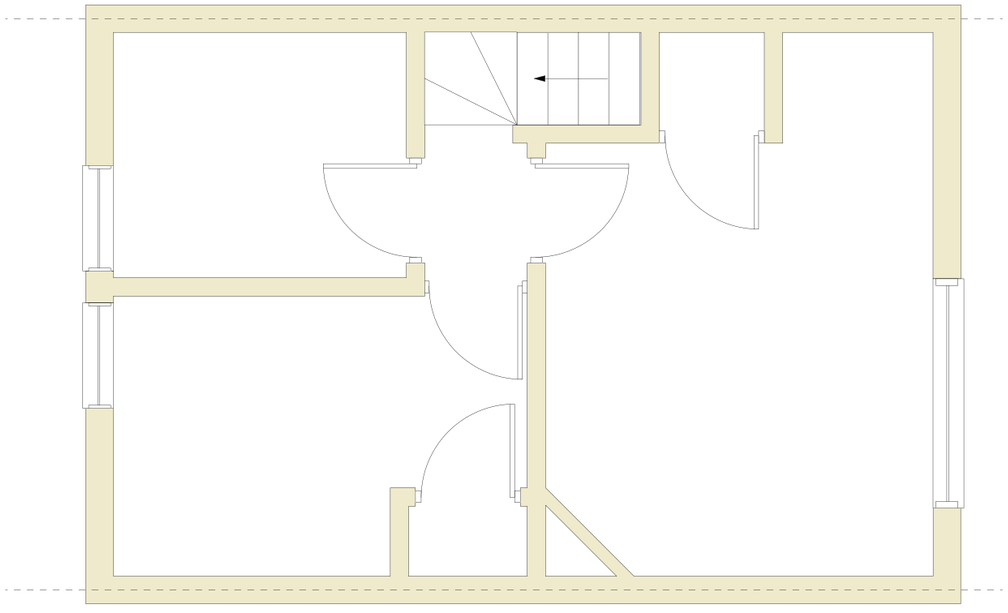

EXISTING FIRST FLOOR

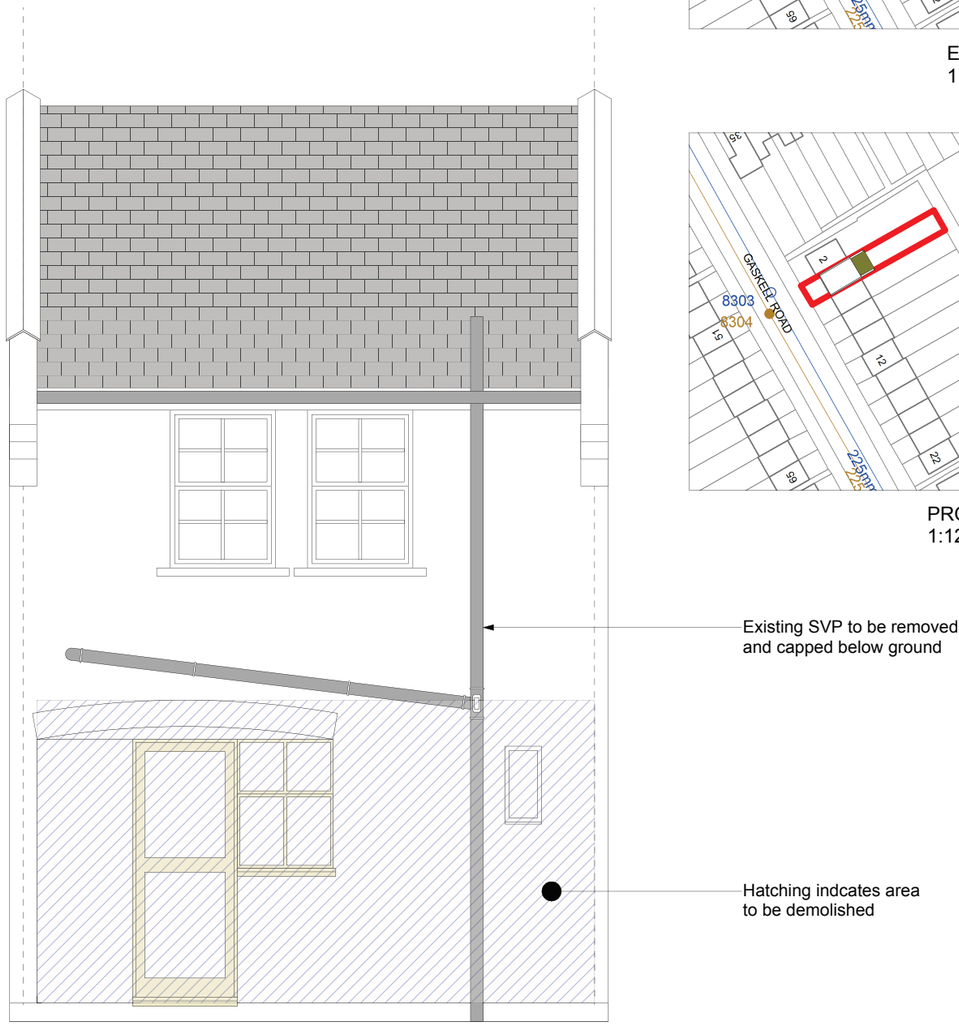

EXISTING REAR ELEVATION



EXISTING SITE PLAN
1:1250

PROPOSED SITE PLAN
1:1250

0m 1 2 3 4 5 6 7 8 9 10 11 12 13 14 15 16 17 18 19m

Notes:

It is the owners responsibiltiy to ensure that all relevant notices are issued in accordance with the Party Wall Act 1996.

The contractor is to take all necessary precautions to ensure the safety of the building and its stability during all stages of the proposed works.

The contractor is to check all dimensions on site prior to the commencement of works.

All designs, connections, workamnship, fixings or admixtures to comply with the current building Building Regulations, relevant British Standards, Codes of Practice and Manutacturers recommendations etc


Project Title:
REAR EXTENSION AND INTERNAL ALTERATIONS

Project Address:
4 GASKEL ROAD, LONDON, N6


Dwg Title	EXISTING PLANS		
Scale @ A3	1:50	Drawn by: KA	
Date	JAN 2015	Checked by: JY	
Drwg No.	BCC/KA/G05/01	Rev:	

Haringey Council
Building Control Consult

client:
Shannon Francis - Housing Asset Officer
Housing Investmenrt and Sites

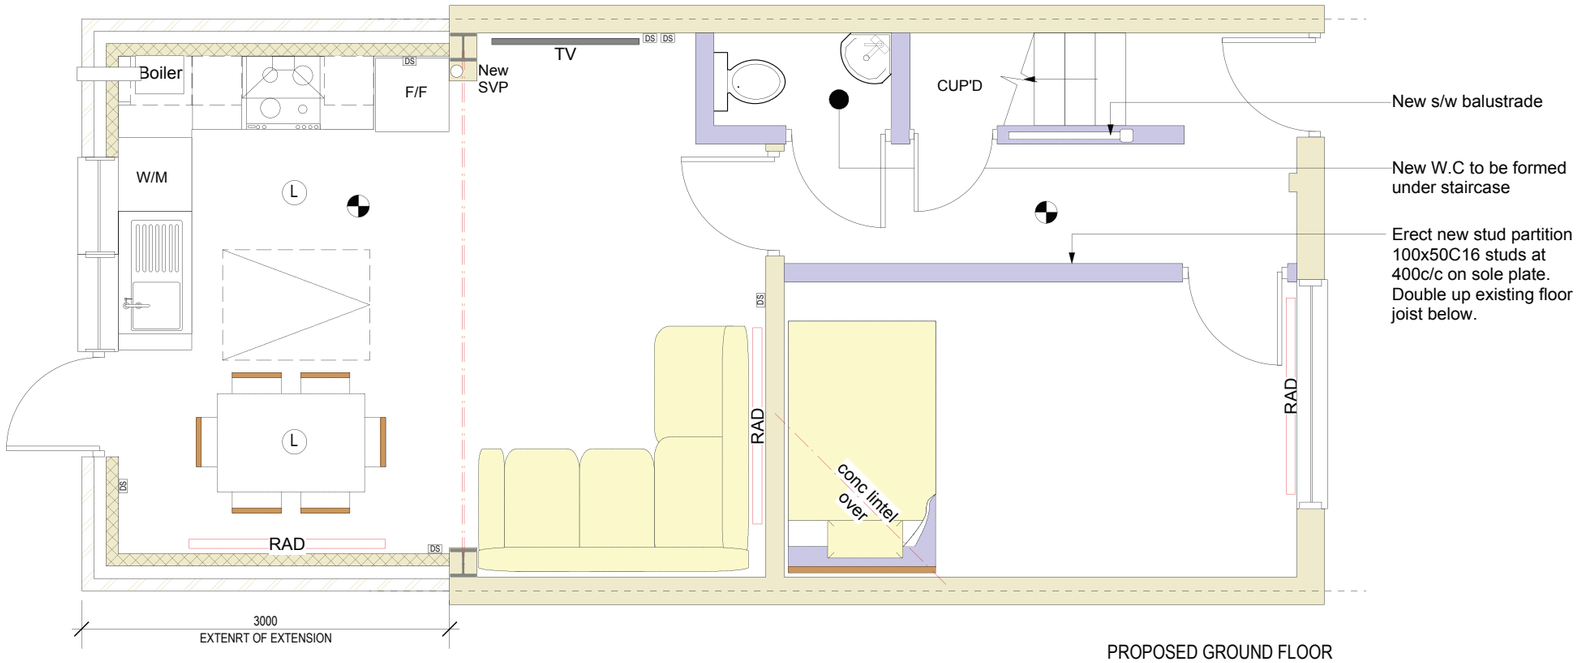


PROPOSED GROUND FLOOR

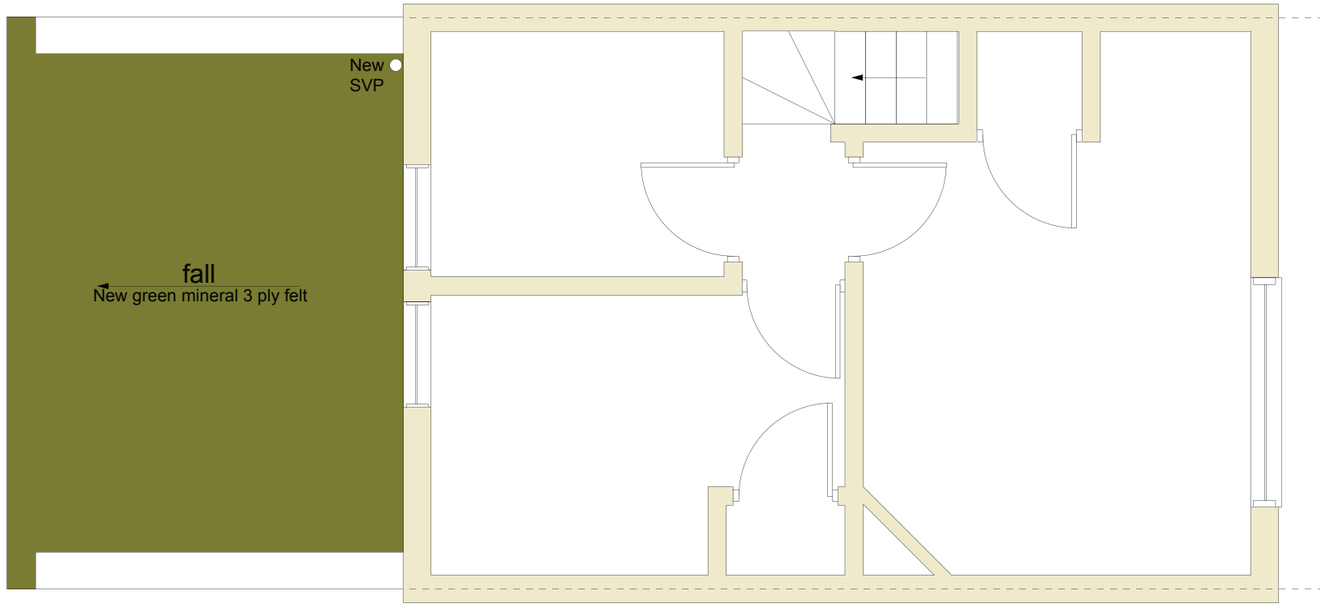

PROPOSED FIRST/ROOF PLAN

KEY

- NEW TIMBER STUD WALLS
- NEW CAVITY WALLS
- H HEAT DETECTOR/SOUNDER
- SMOKE DETECTOR/SOUNDER
- RAD RADIATOR
- L LIGHT PENDANT
- DS DOUBLE SOCKET

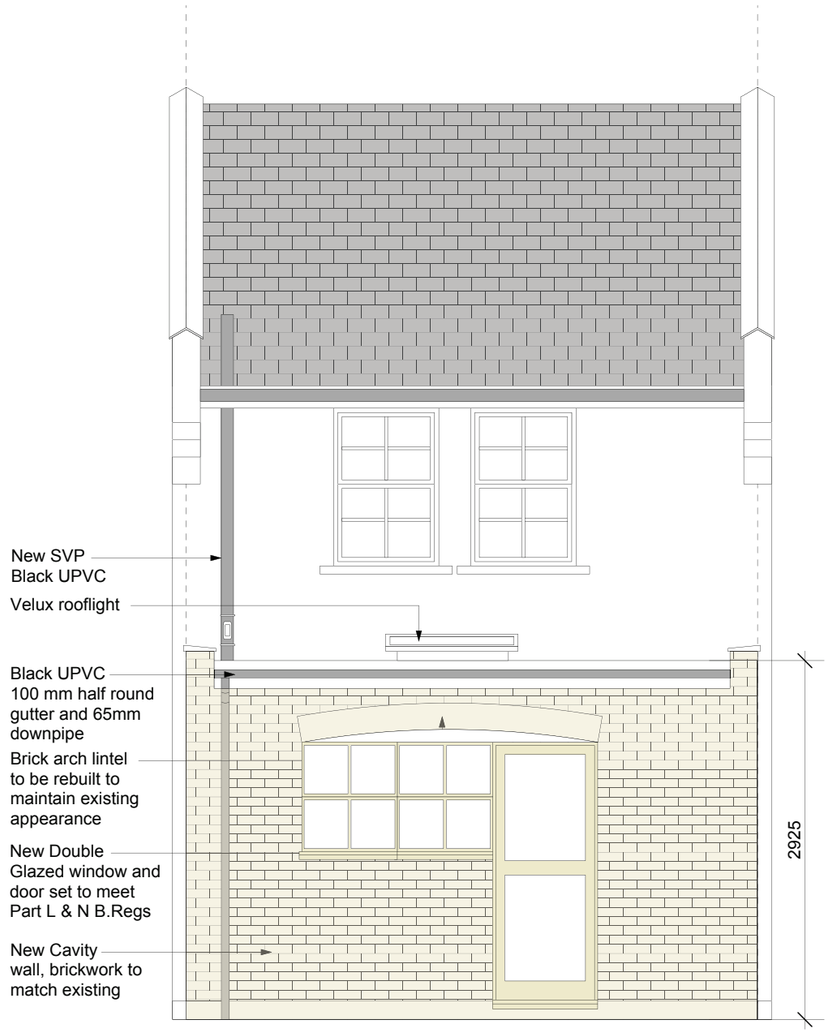

PROPOSED REAR ELEVATION

0m 1 2 3 4 5 6 7 8 9 10 11 12 13 14 15 16 17 18 19m

Notes:

It is the owners responsibiltiy to ensure that all relevant notices are issued in accordance with the Party Wall Act 1996.

The contractor is to take all necessary precautions to ensure the safety of the building and its stability during all stages of the proposed works.

The contractor is to check all dimensions on site prior to the commencement of works.

All designs, connections, workamnship, fixings or admixtures to comply with the current building Building Regulations, relevant British Standards, Codes of Practice and Manutacturers recommendations etc

Project Title:
REAR EXTENSION AND INTERNAL ALTERATIONS

Project Address:
4 GASKELL ROAD, LONDON, N6

Dwg Title	PROPOSED PLANS	
Scale @ A3	1:50	Drawn by: KA
Date	JAN 2015	Checked by: JY
Drwg No.	BCC/KA/G05/02	Rev:

Haringey Council
Building Control Consult

client:
Shannon Francis - Housing Asset Officer
Housing Investmenrt and Sites