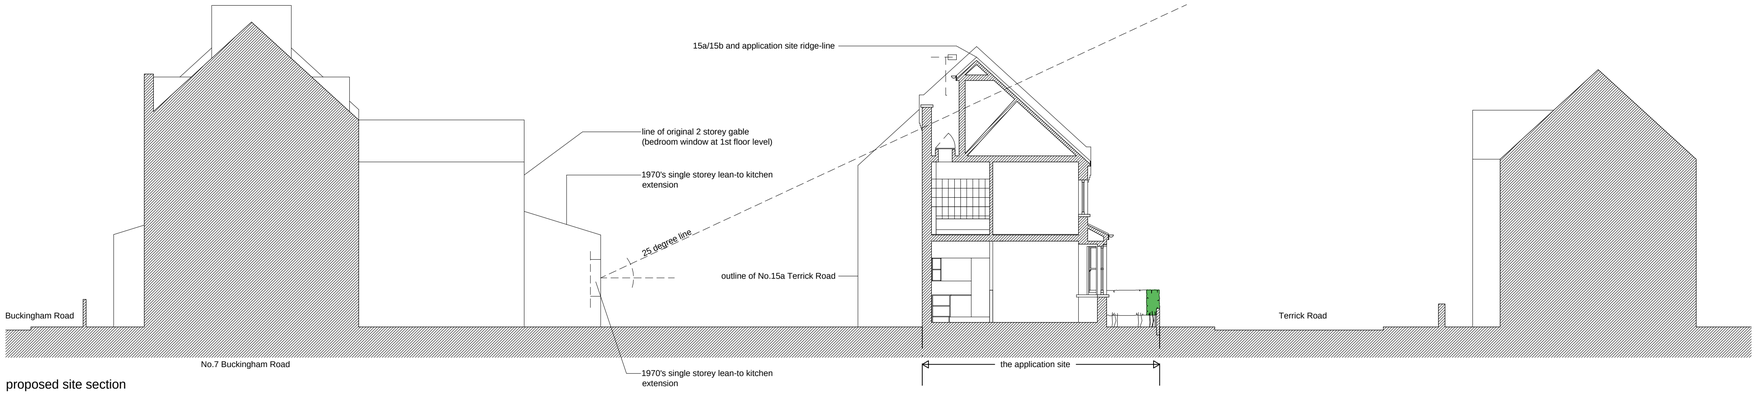

proposed site section

Terrick Road site (at the rear of No.7 Buckingham Road)
Proposed site section with 25 degree line (1:100 scale)

0m 5m 10m