PROPOSED GROUND FLOOR PLAN 1:100

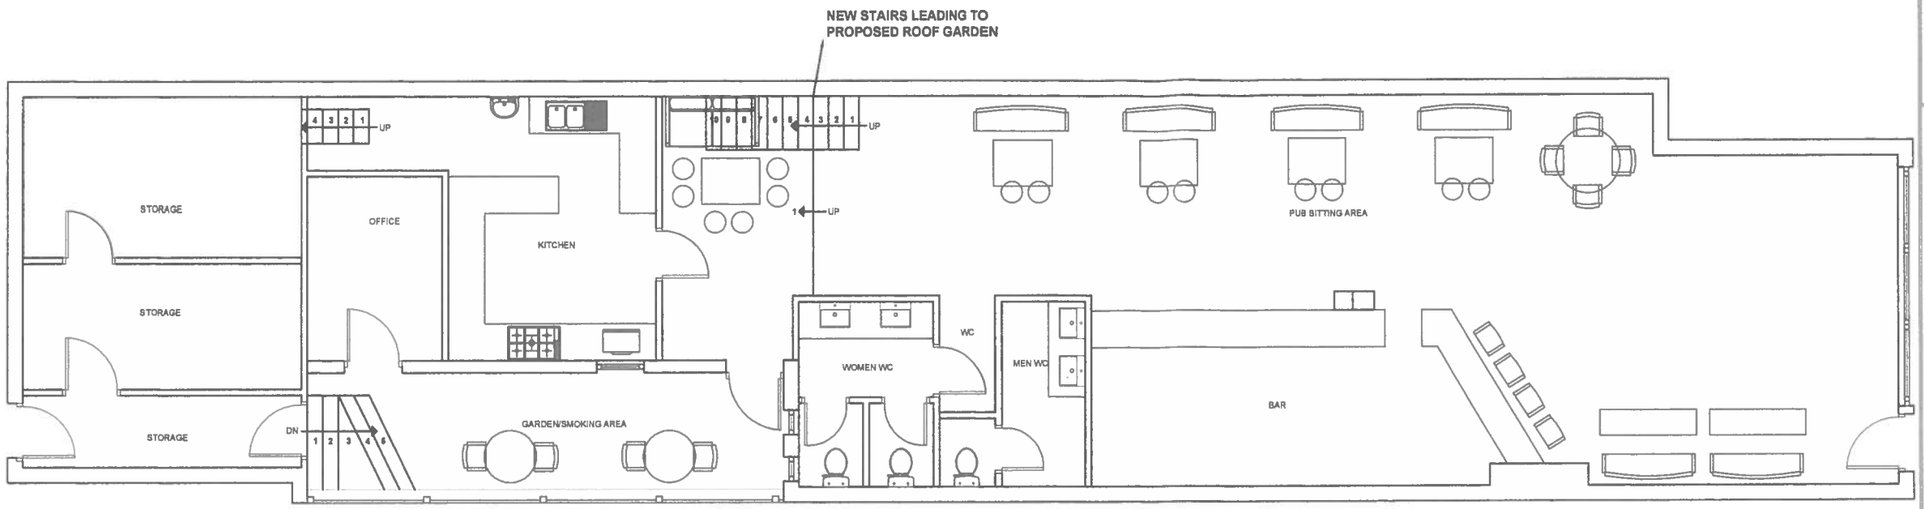

PROPOSED ROOF FLOOR PLAN 1:100
ROOF GARDEN

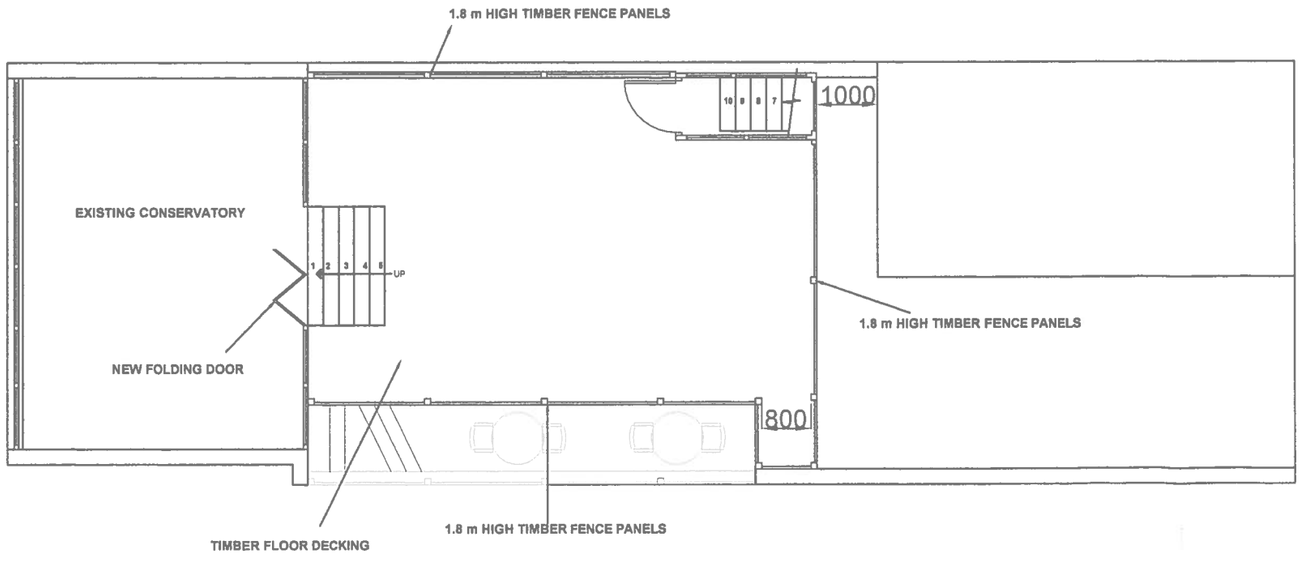

0m 1m 2m 3m 4m 6m 8m 10m

Scale Bar - 1:100

GV BUILDING SERVICES (UK) LTD
13 Green Lanes
London N13 4TT
TEL: 0208 888 5412
FAX: 0208 888 8864

NOTES:

THE CONTRACTORS ARE TO CHECK ALL DIMENSIONS, DRAIN RUNS AND GENERAL CONDITIONS ON THE SITE BEFORE WORKS COMMENCE, AND INFORM GV BUILDING SERVICES IMMEDIATELY UPON DISCOVERY OF ANY ERRORS, OMISSIONS OR DISCREPANCIES. ALL WORKS ARE TO BE CARRIED OUT IN ACCORDANCE WITH CURRENT BUILDING REGULATIONS, BRITISH STANDARDS, CODE OF PRACTICE AND LOCAL AUTHORITY REQUIREMENTS. DO NOT SCALE FROM THIS DRAWING WITHOUT FIRST OBTAINING WRITTEN AUTHORISATION FROM GV BUILDING SERVICES LTD.

REF	DATE	AMENDMENT	ALTERED BY	CHECKED BY

THE CONTENTS OF THIS PLAN INCLUDING THE PRINTED NOTES ARE COPYRIGHT AND REPRODUCTION IN WHOLE OR PART IS NOT PERMITTED WITHOUT PRIOR CONCENT OF GV BUILDING SERVICES (UK) LTD IN WRITING

PROJECT

501 Green Lanes
London
N4 1AJ

DRAWING TITLE

Proposed Ground Floor and
Roof Floor Plans

REF NO:	GVBS1572/02 - 501GREEN/PROPOSED		
SCALE	DATE	DRAWN BY	CHECKED BY
1:100 @ A3	12/02/2015	E.Christodoulou	V.Vasiliou

GV BUILDING SERVICES (UK) LTD

Copyright of GV BUILDING