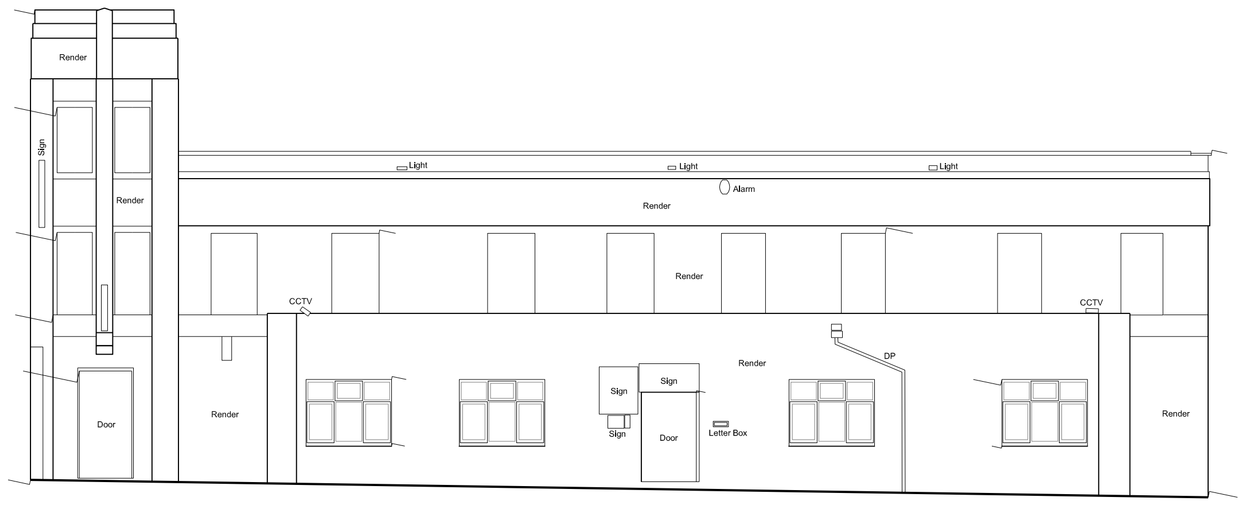

Front Elevation (Looking Oxford Road)

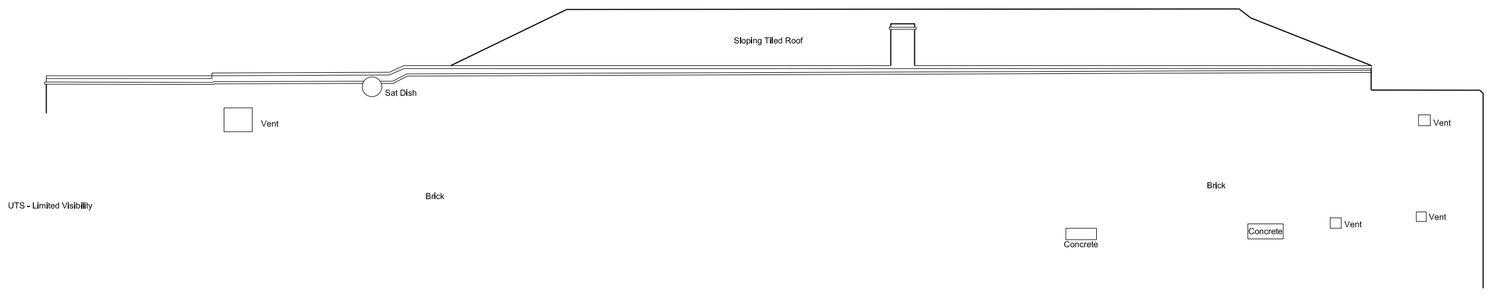

Rear (South) Elevation (Towards Private Gardens)

OS Datum Line 35.00m

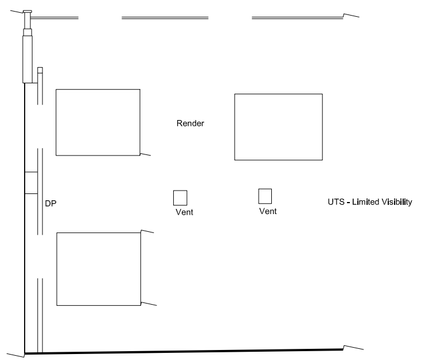

Side Elevation (West)

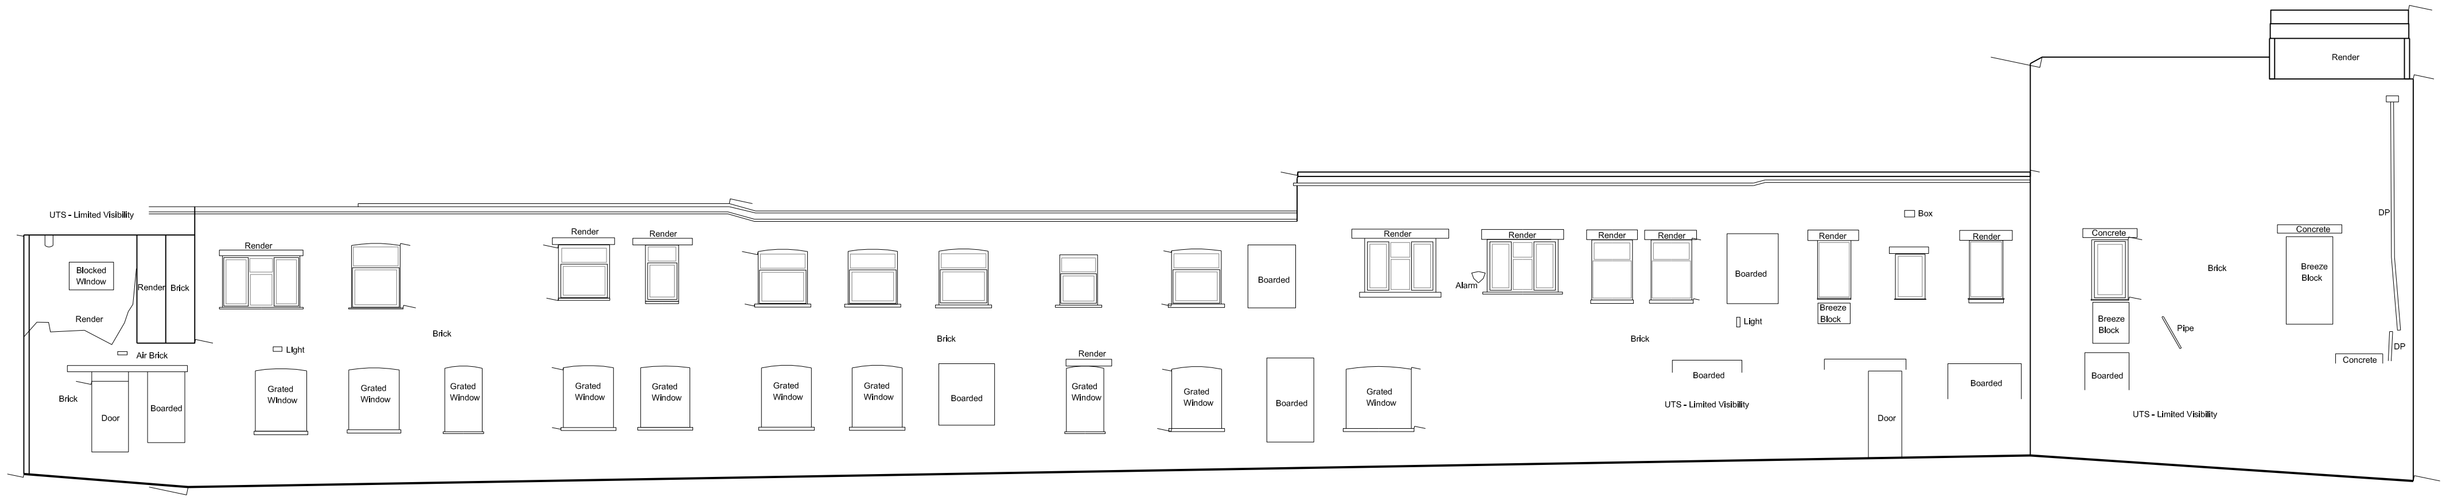

Side Elevation (East)

OS Datum Line 35.00m

*The Existing Survey was undertaken by others

0m 1m 3m 5m 10m 20m

Cook Associates Architects I Engineers

Capital House, 3 Jubilee Way, Faversham, Kent, ME13 8GD T: + 44 (0) 1795 532834 E: mail@cook-design.com W: www.cook-design.com

Project No: 13042 Client: Mr S Green Date: 03.02.15

The copyright of this drawing remains with William Cook Associates and is not to be reproduced without written approval. Dimensions are not to be scaled from this drawing. Any construction purposes, but may be scaled for Town Planning purposes only. The Contractor is to check all dimensions on site and report any discrepancies to the Contract Administrator. This drawing is to be read in conjunction with all other standard documentation, if in doubt, ASK.