


REAR ELEVATION



FRONT ELEVATION

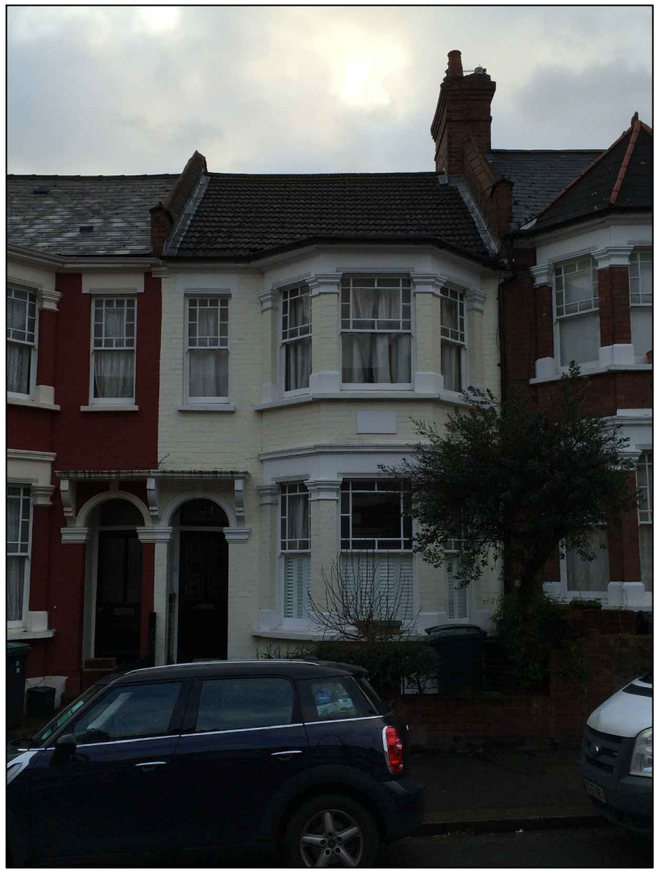

DORMER WINDOW'S EXAMPLE ON NEIGHBOURING PROPERTY

REV: D	
REV: C	
REV: B	
REV: A	

PHOTOS OF EXISTING	SCALE: 1:50@A3
PROJECT: 34 RATHCOOLE AVENUE	CLIENT: PRIVATE CLIENT
DRAWING NO.: 1502-002 REV:	STATUS: CERTIFICATE OF LAWFULNESS
DRAWN: MG CHECKED: PG	DATE: MARCH 2015

NOTES:

archsystem
architecture interior design
T: 077 1951 4556
E: goralczyk.piotr@gmail.com