# Planning

**NOTES:**
ALL DIMENSIONS TO BE CHECK ON SITE AND ANY INCONSISTENCIES MUST BE REPORTED BACK TO KS DESIGN
ALL STRUCTURAL INFORMATION TO BE TAKEN FROM STRUCTURAL ENGINEER'S DRAWINGS
THIS DRAWING IS PROTECTED UNDER COPYRIGHT AND SHALL NOT BE COPIED OR REPRODUCED IN PART OR WHOLE WITHOUT PRIOR EXPRESSED PERMISSION FROM KS DESIGN

1
86
179
169
1 to 12 The Heights
163
MOUNT VIEW ROAD
N

As Approved in Application HGY/2014/2858

KS Design
8 Rosebery Mews
London N10 2LG

0 1 2 3 4 5 6 7 8 9 10 11 12 13 14 15 16 17 18 19 20 21 22 23 24 25

PROJECT: 169 Mountview Road, London N4 4TJ
CLIENT:
DATE: February 2015

SCALE: 1:250 @ A3
DRAWN: KS
DRAWING NO: 139.13/ 301
REVISION:


AS APPROVED & PROPOSED BLOCK PLAN

# Planning

**NOTES:**
ALL DIMENSIONS TO BE CHECK ON SITE AND ANY INCONSISTENCIES MUST BE REPORTED BACK TO KS DESIGN
ALL STRUCTURAL INFORMATION TO BE TAKEN FROM STRUCTURAL ENGINEER'S DRAWINGS
THIS DRAWING IS PROTECTED UNDER COPYRIGHT AND SHALL NOT BE COPIED OR REPRODUCED IN PART OR WHOLE WITHOUT PRIOR EXPRESSED PERMISSION FROM KS DESIGN

Flat 2 / 1 Bedroom 68.7m²

Flat 1 / 3 Bedroom 117.5m²

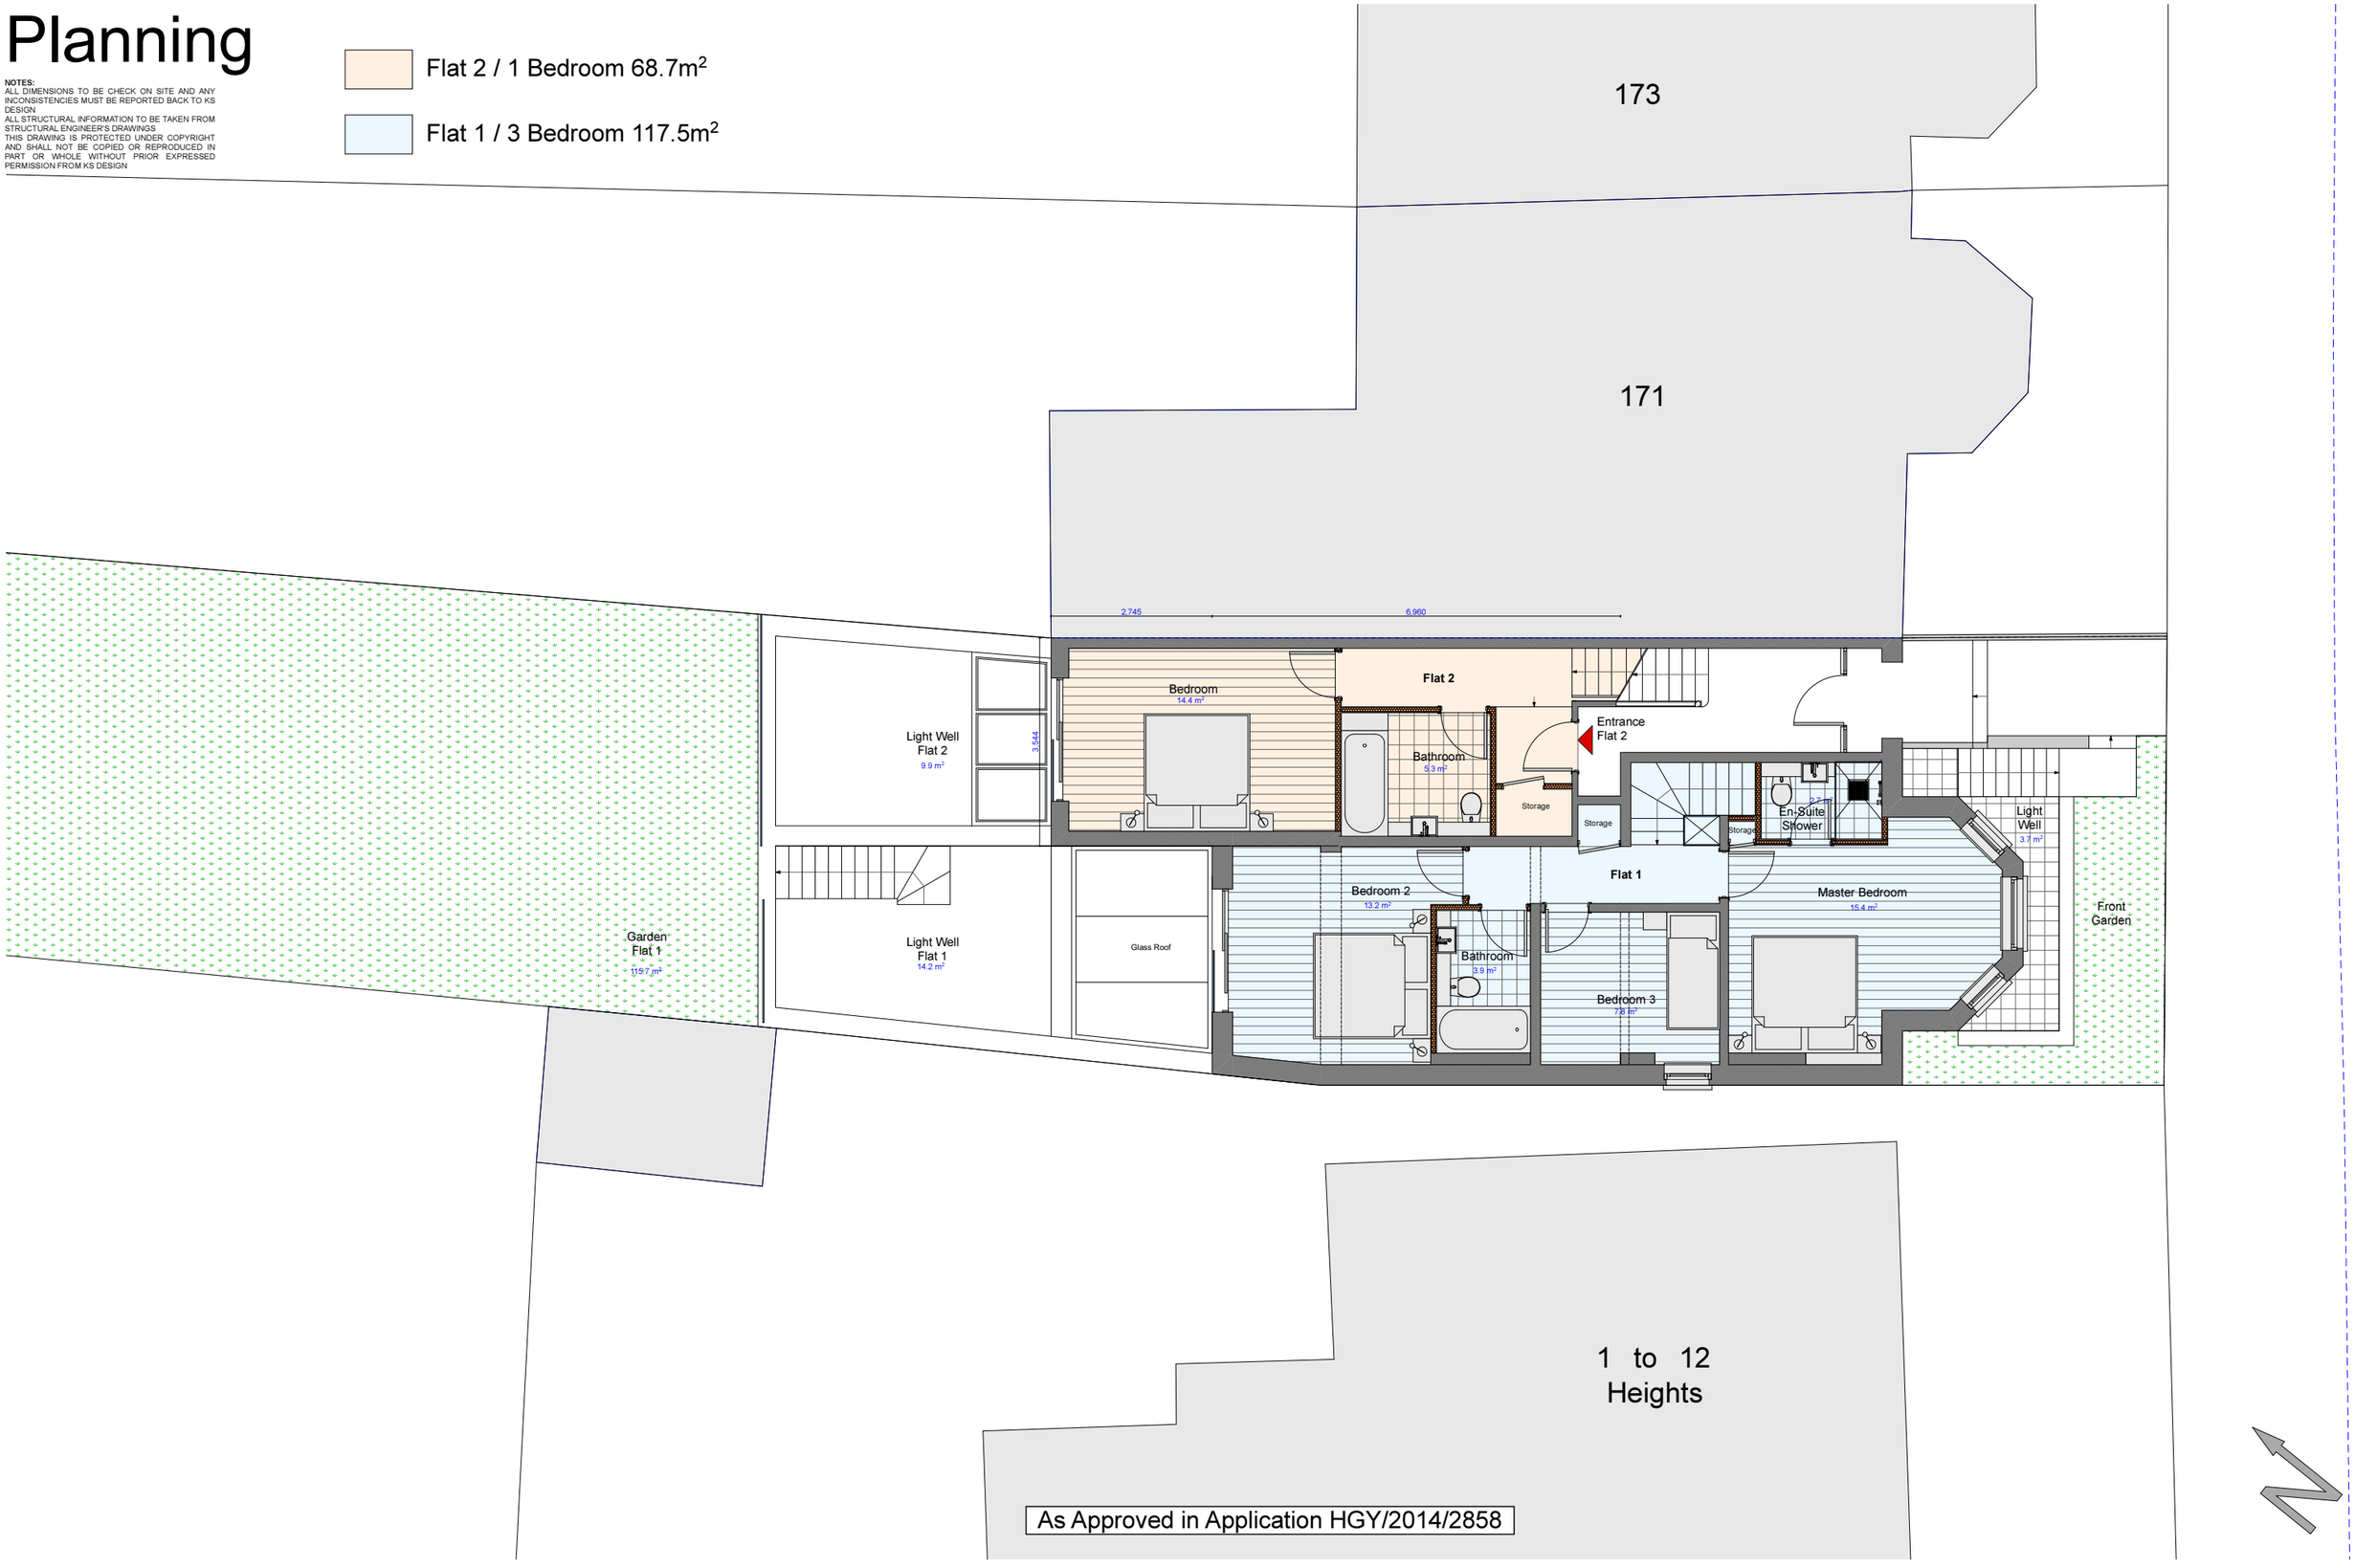


KS Design
8 Rosebery Mews
London N10 2LG

0 1 2 3 4 5 6 7 8 9 10

PROJECT: 169 Mountview Road, London N4 4TJ
CLIENT:
DATE: February 2015

SCALE: 1:100 @ A3
DRAWN: KS
DRAWING NO: 132.13/ 305
REVISION:


AS APPROVED
SITE PLAN

# Planning

Flat 2 / 1 Bedroom 91.6m²

Flat 1 / 3 Bedroom 117.5m²

**NOTES:**
ALL DIMENSIONS TO BE CHECK ON SITE AND ANY INCONSISTENCIES MUST BE REPORTED BACK TO KS DESIGN
ALL STRUCTURAL INFORMATION TO BE TAKEN FROM STRUCTURAL ENGINEER'S DRAWINGS
THIS DRAWING IS PROTECTED UNDER COPYRIGHT AND SHALL NOT BE COPIED OR REPRODUCED IN PART OR WHOLE WITHOUT PRIOR EXPRESSED PERMISSION FROM KS DESIGN

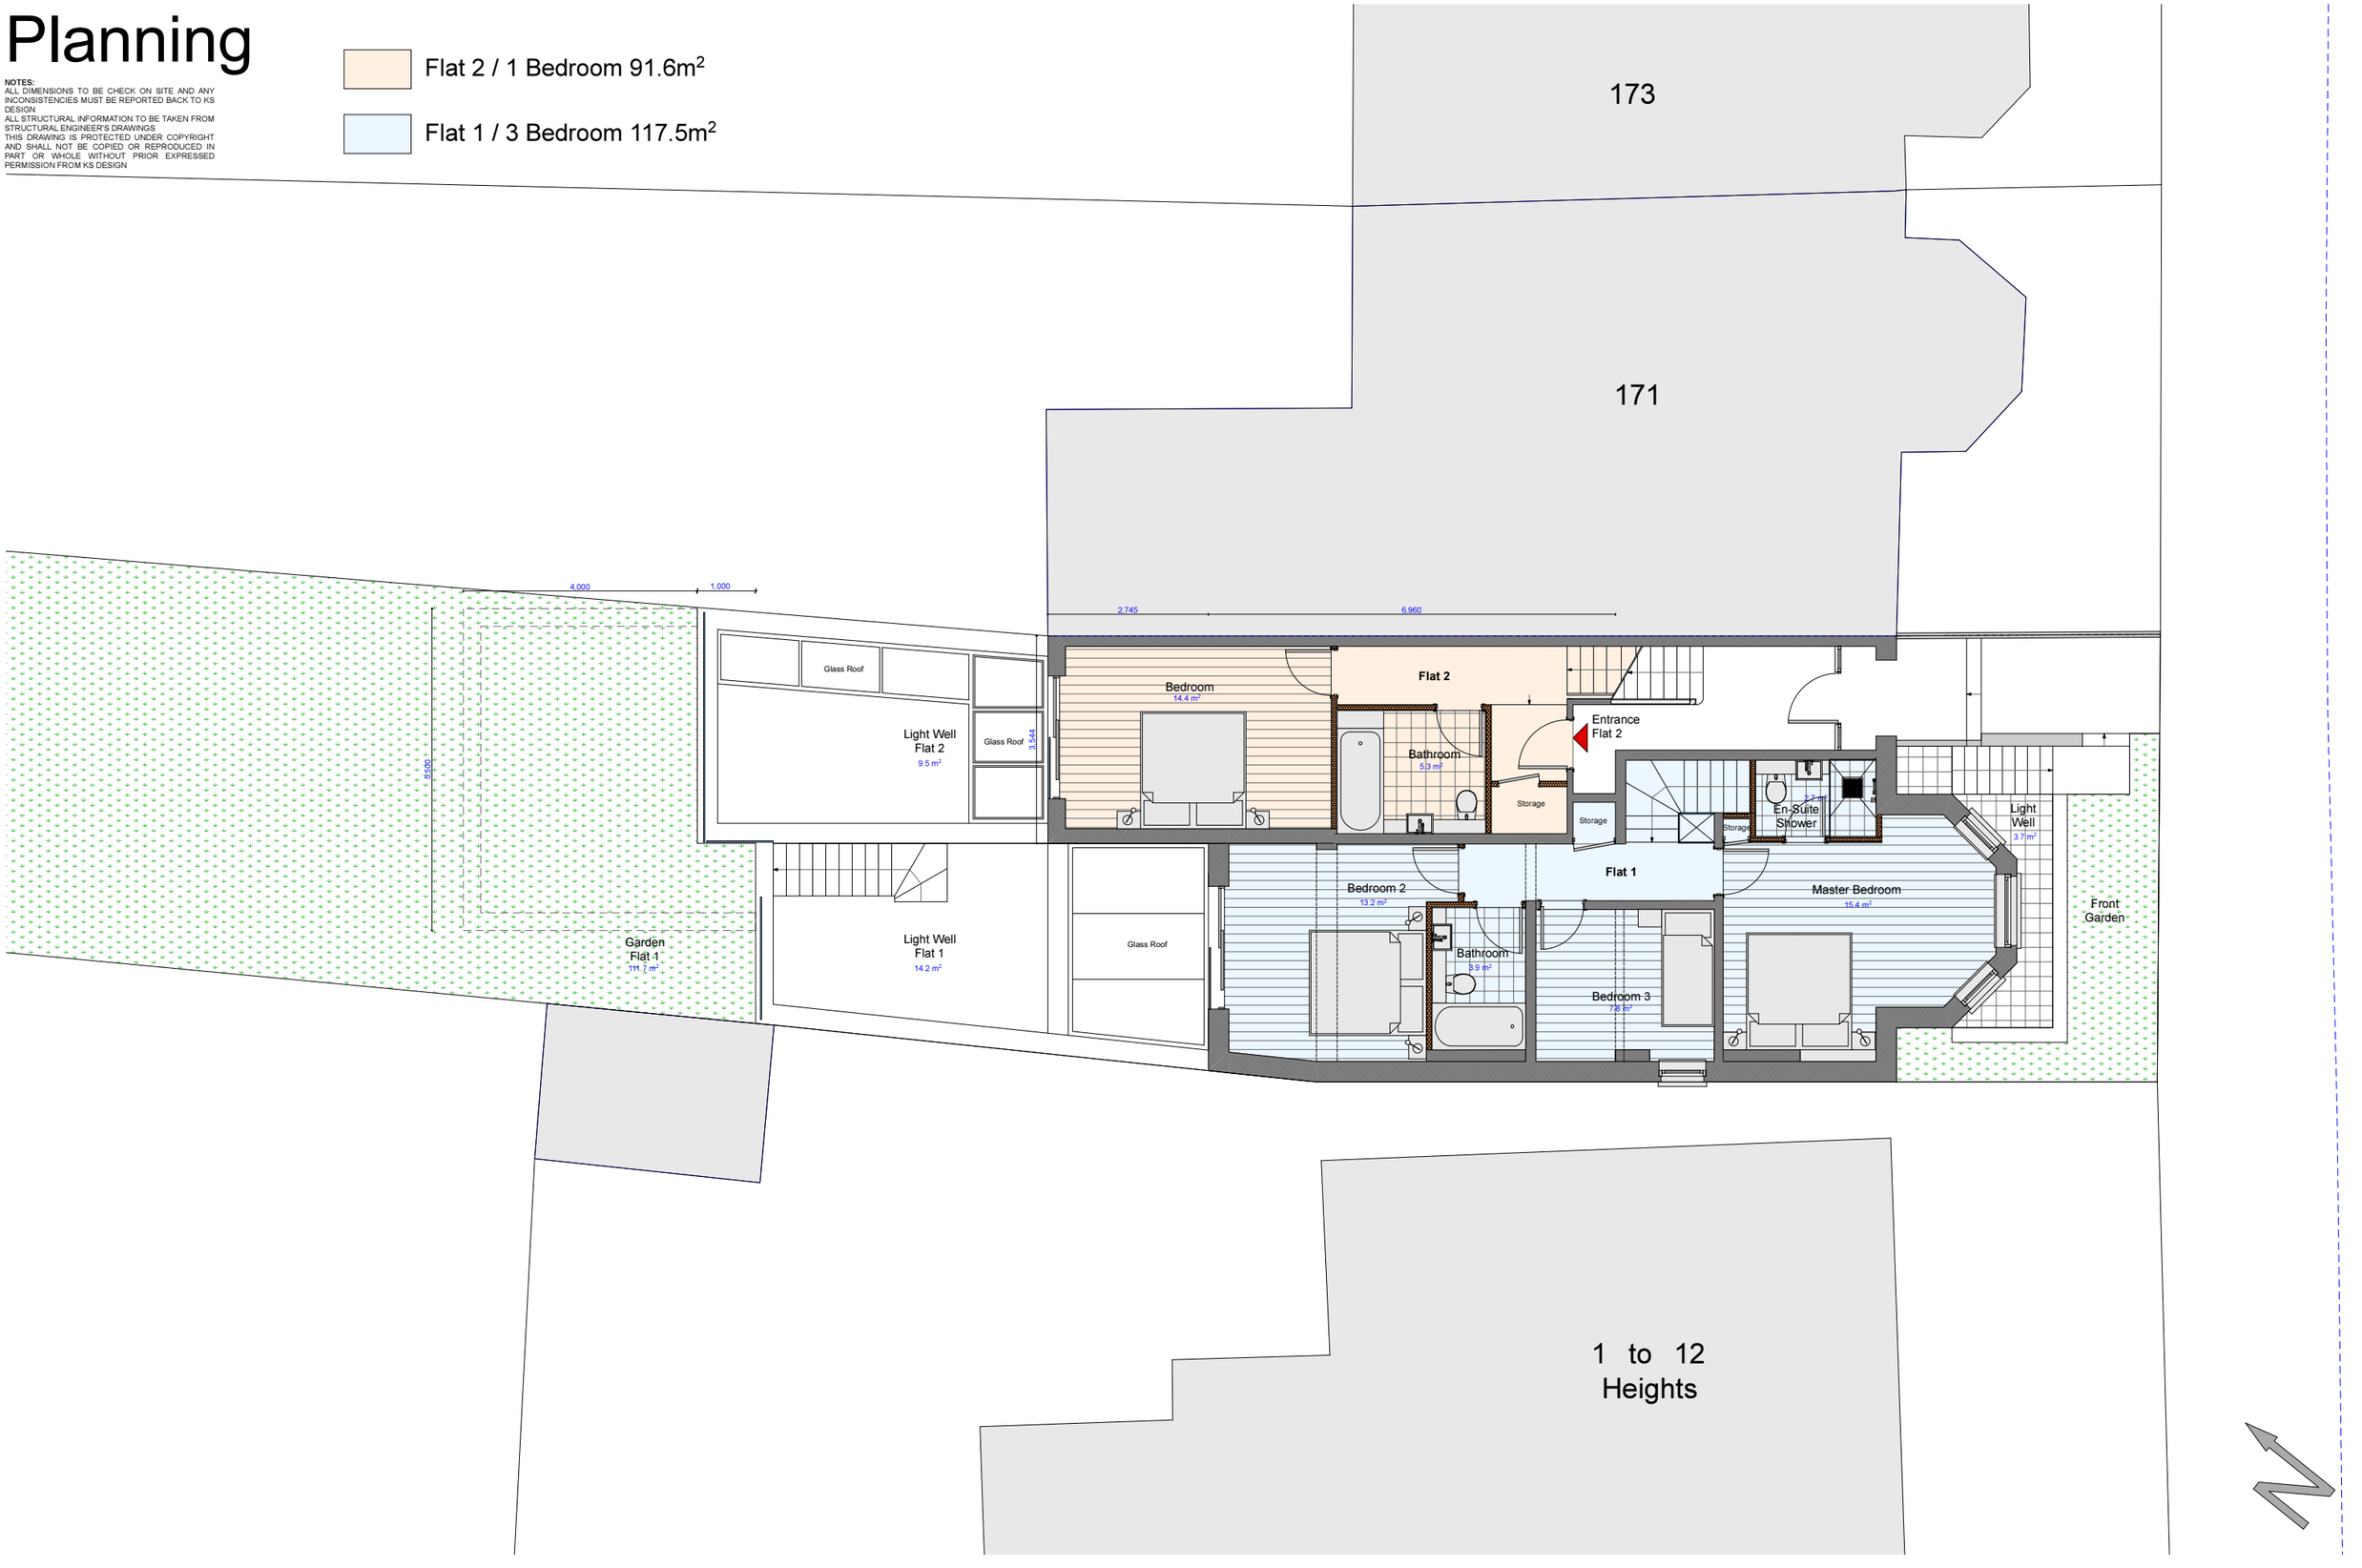


KS Design
8 Rosebery Mews
London N10 2LG

0 1 2 3 4 5 6 7 8 9 10


PROJECT: 169 Mountview Road, London N4 4TJ
CLIENT:
DATE: February 2015

SCALE: 1:100 @ A3
DRAWN: KS
DRAWING NO: 132.13/ 306
REVISION:


PROPOSED SITE PLAN

# Planning

**NOTES:**
ALL DIMENSIONS TO BE CHECK ON SITE AND ANY INCONSISTENCIES MUST BE REPORTED BACK TO KS DESIGN
ALL STRUCTURAL INFORMATION TO BE TAKEN FROM STRUCTURAL ENGINEER'S DRAWINGS
THIS DRAWING IS PROTECTED UNDER COPYRIGHT AND SHALL NOT BE COPIED OR REPRODUCED IN PART OR WHOLE WITHOUT PRIOR EXPRESSED PERMISSION FROM KS DESIGN

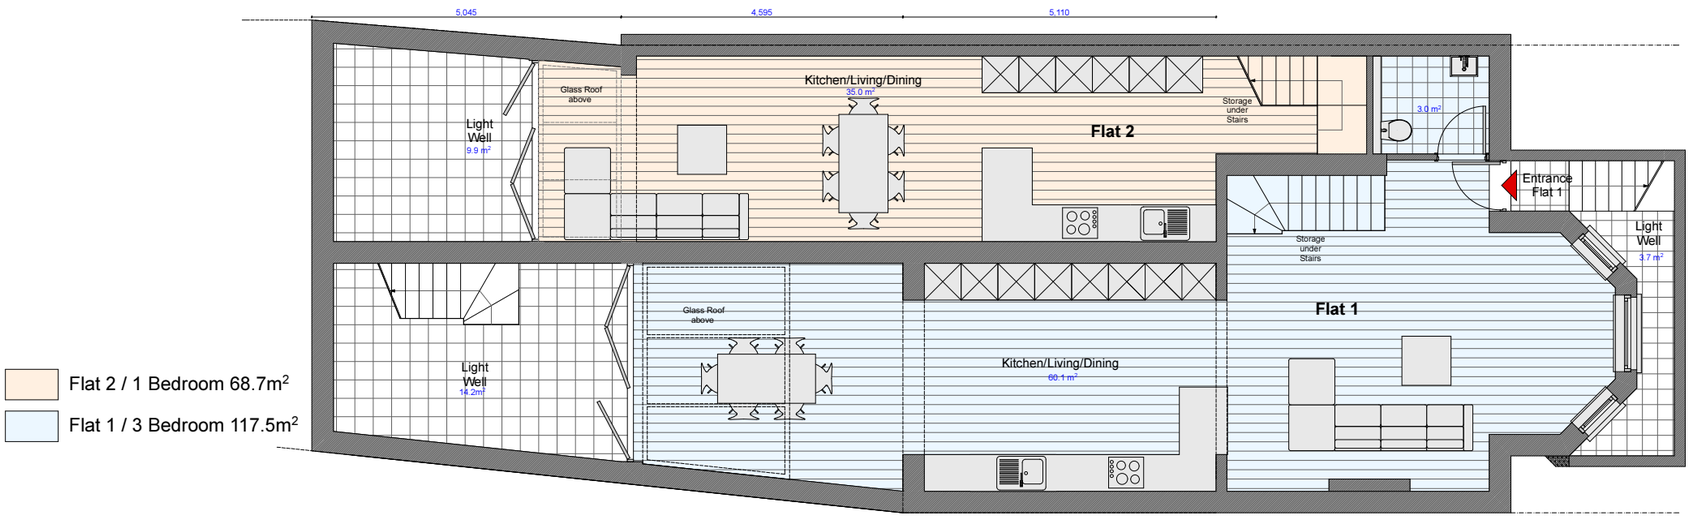


As Approved Basement Plan
HGY/2014/2858

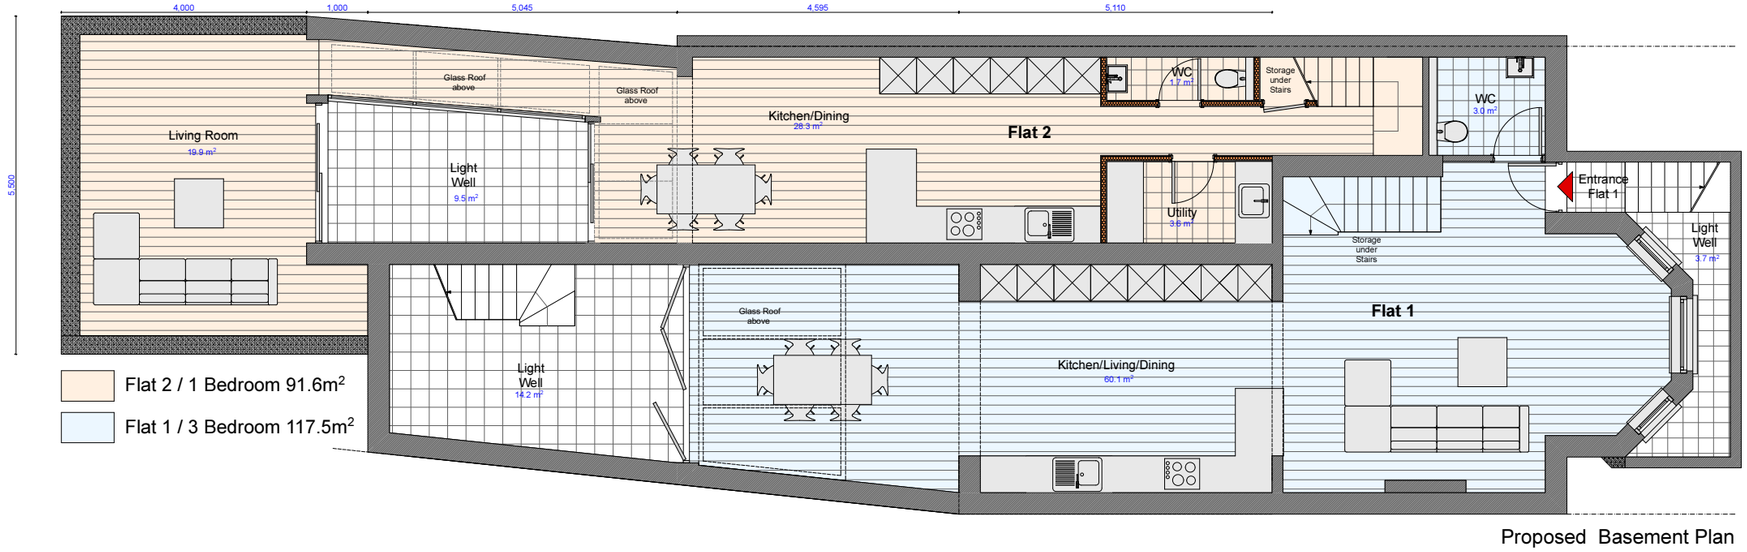


Proposed Basement Plan

KS Design
8 Rosebery Mews
London N10 2LG

0 1 2 3 4 5 6 7 8 9 10

PROJECT: 169 Mountview Road, London N4 4TJ
CLIENT:
DATE: February 2015

SCALE: 1:100 @ A3
DRAWN: KS
DRAWING NO: 132.13/010
REVISION:


AS APPROVED & PROPOSED BASEMENT PLAN

# Planning

**NOTES:**
ALL DIMENSIONS TO BE CHECK ON SITE AND ANY INCONSISTENCIES MUST BE REPORTED BACK TO KS DESIGN
ALL STRUCTURAL INFORMATION TO BE TAKEN FROM STRUCTURAL ENGINEER'S DRAWINGS
THIS DRAWING IS PROTECTED UNDER COPYRIGHT AND SHALL NOT BE COPIED OR REPRODUCED IN PART OR WHOLE WITHOUT PRIOR EXPRESSED PERMISSION FROM KS DESIGN

Flat 2 / 1 Bedroom 68.7m$^2$

Flat 1 / 3 Bedroom 117.5m$^2$

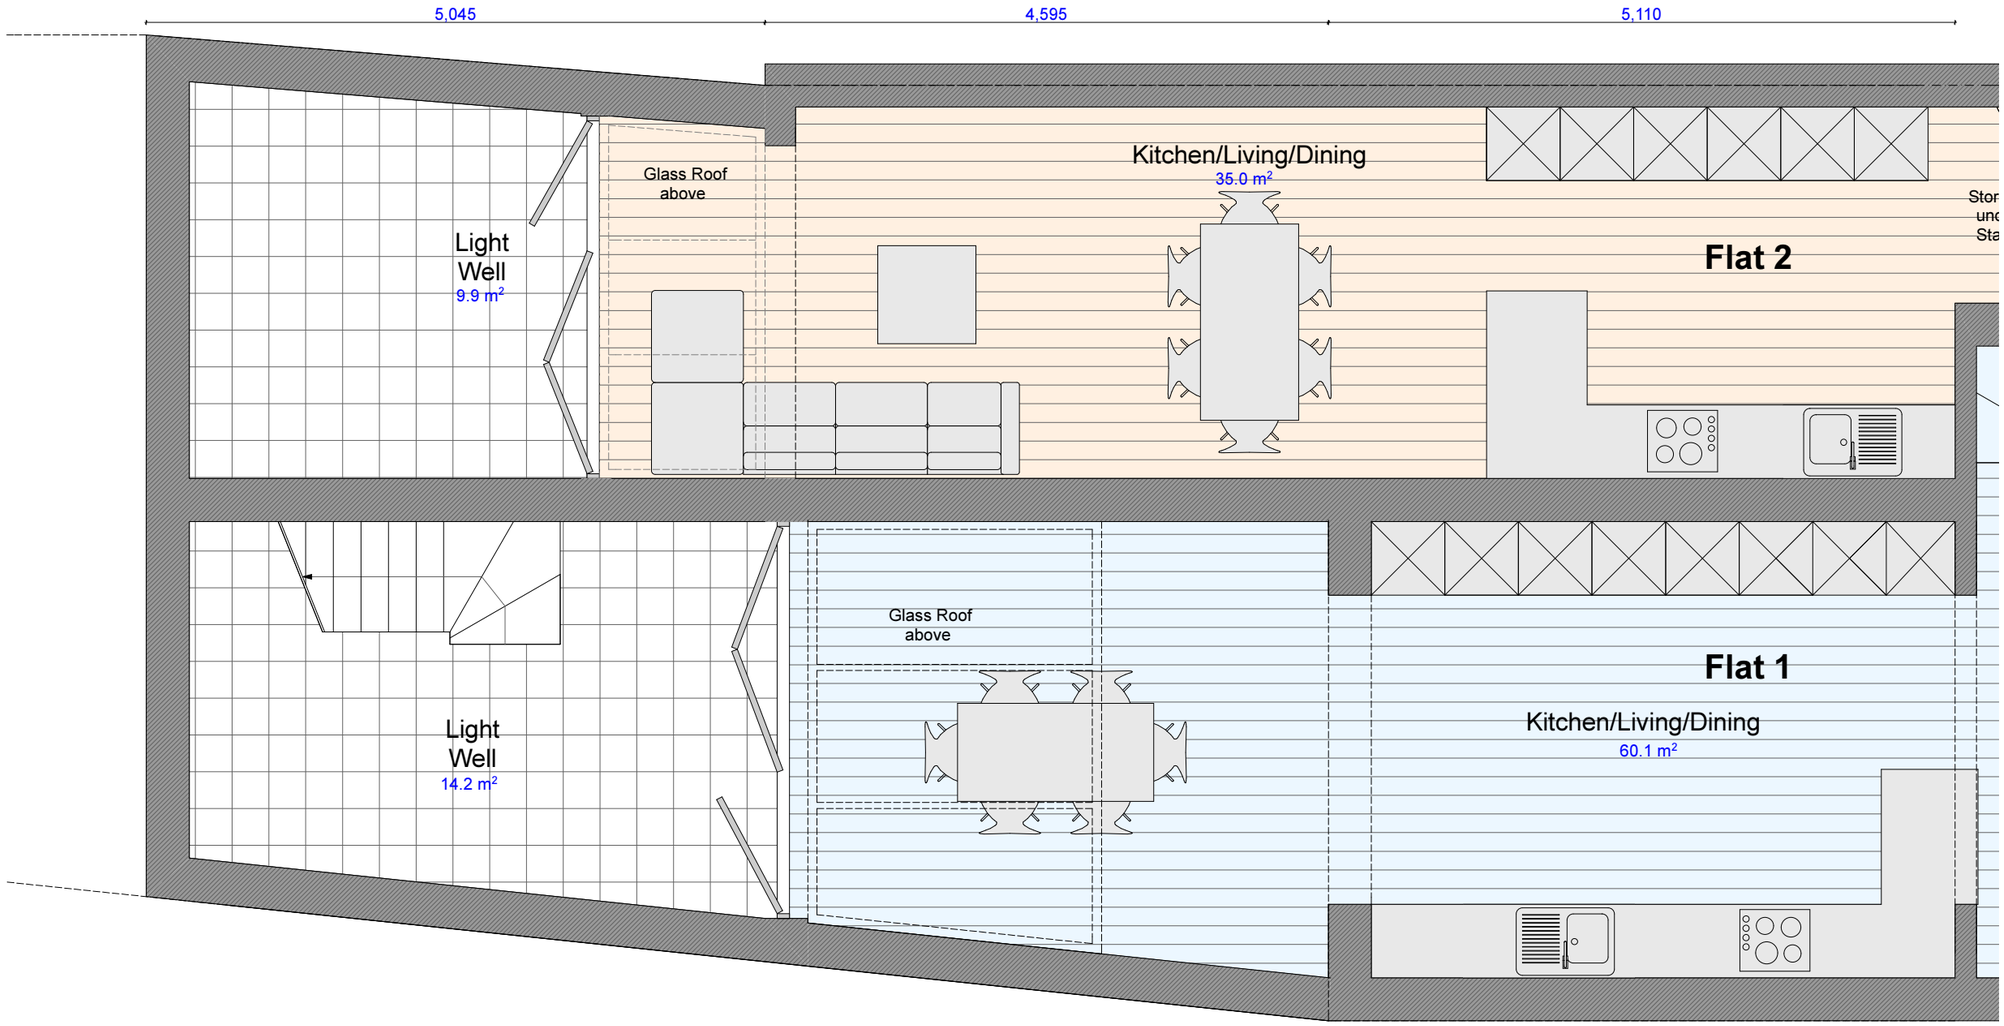


As Approved in Application HGY/2014/2858

KS Design
8 Rosebery Mews
London N10 2LG

0 1 2 3 4 5

PROJECT: 169 Mountview Road, London N4 4TJ
CLIENT:
DATE: February 2015

SCALE: 1:50 @ A3
DRAWN: KS
DRAWING NO: 132.13/ 311
REVISION:


AS APPROVED
REAR BASEMENT PLAN

# Planning

**NOTES:**
ALL DIMENSIONS TO BE CHECK ON SITE AND ANY INCONSISTENCIES MUST BE REPORTED BACK TO KS DESIGN
ALL STRUCTURAL INFORMATION TO BE TAKEN FROM STRUCTURAL ENGINEER'S DRAWINGS
THIS DRAWING IS PROTECTED UNDER COPYRIGHT AND SHALL NOT BE COPIED OR REPRODUCED IN PART OR WHOLE WITHOUT PRIOR EXPRESSED PERMISSION FROM KS DESIGN

Flat 2 / 1 Bedroom 91.6m²

Flat 1 / 3 Bedroom 117.5m²

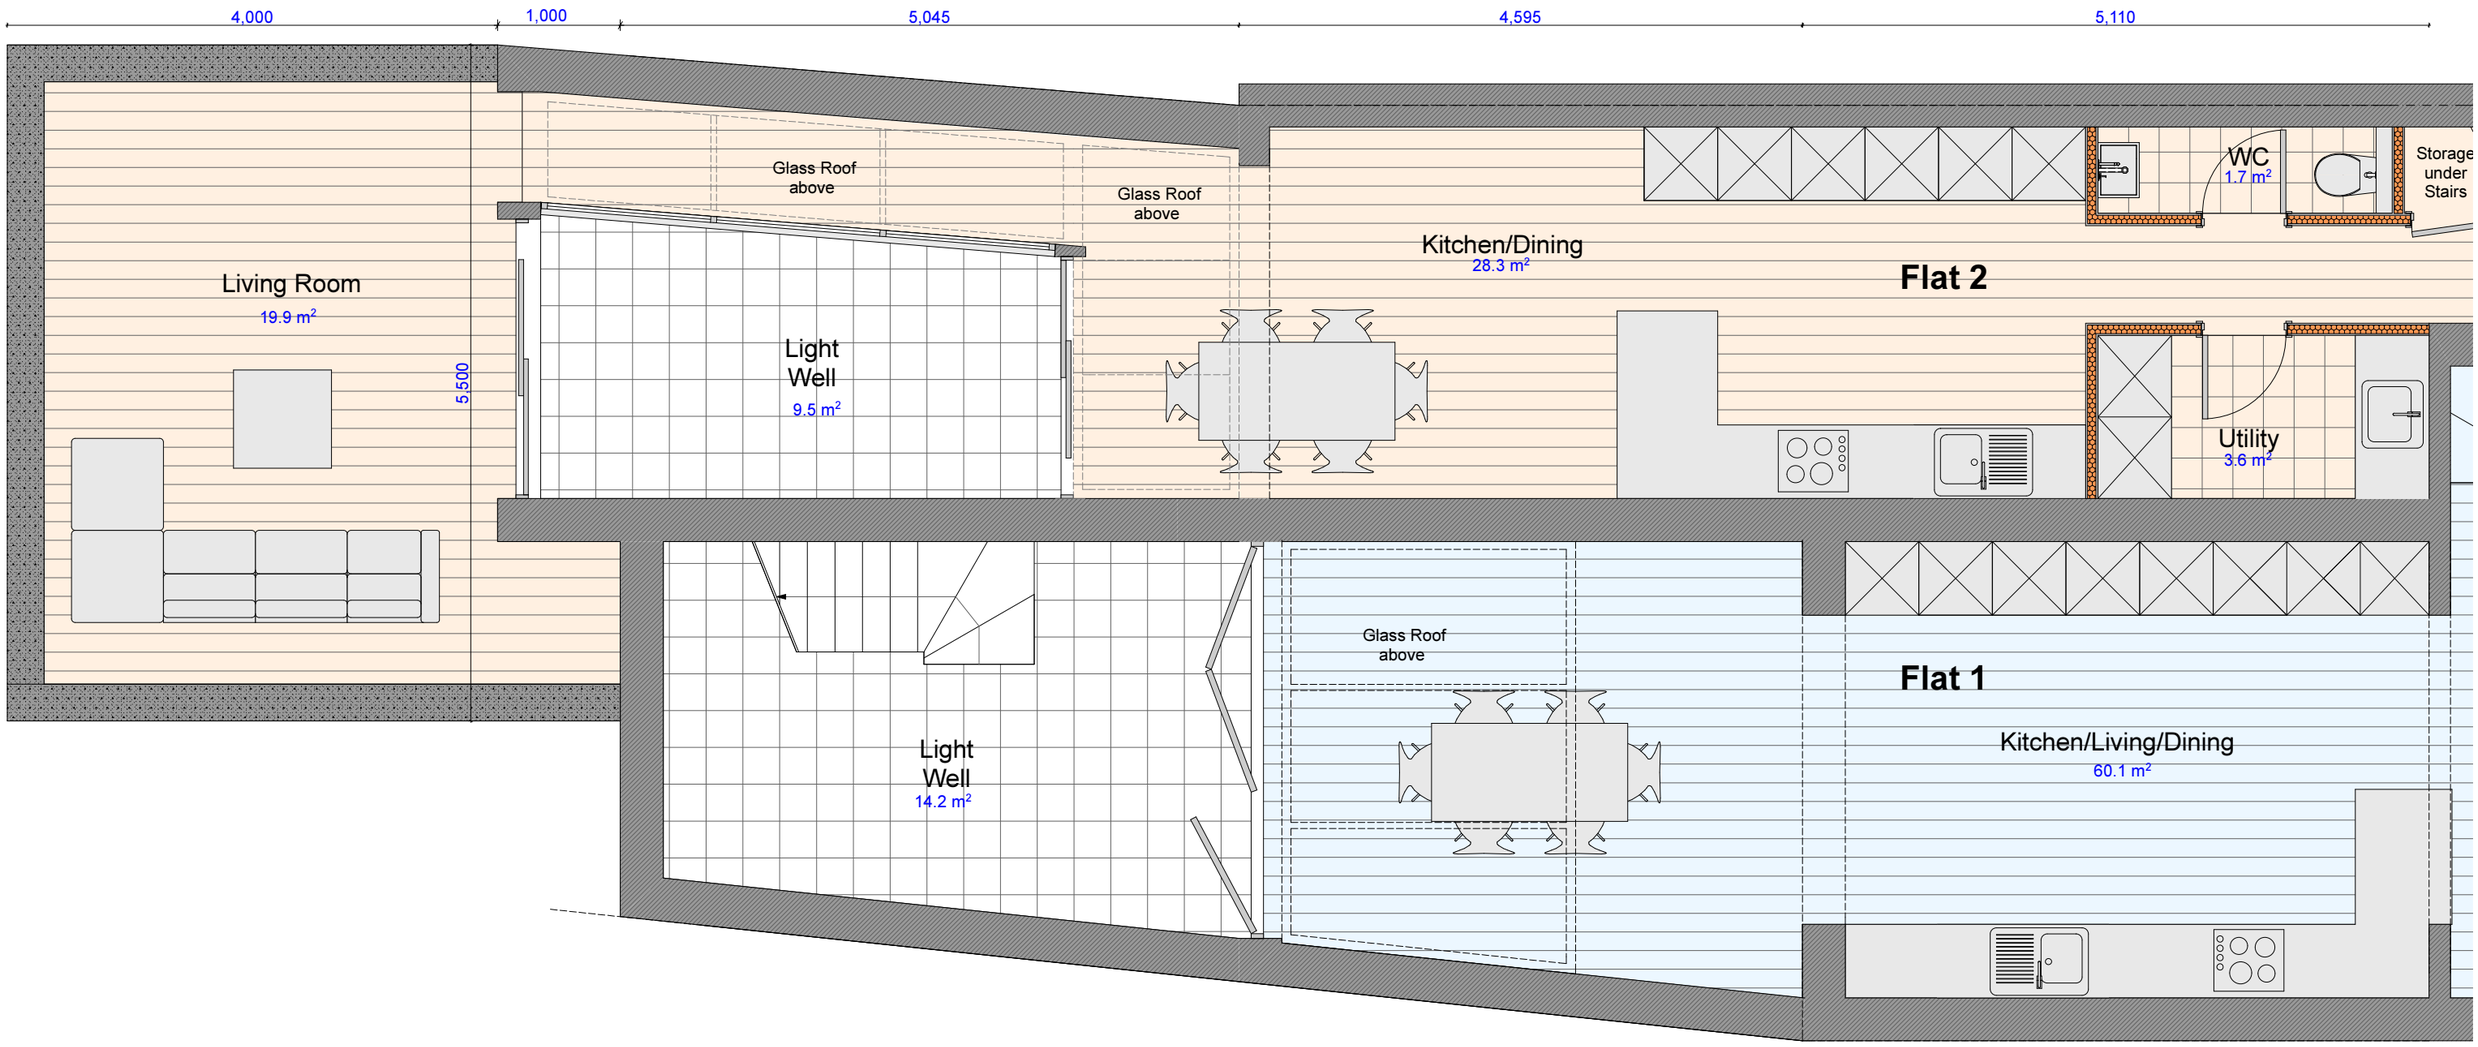


KS Design
8 Rosebery Mews
London N10 2LG

0 1 2 3 4 5

PROJECT: 169 Mountview Road, London N4 4TJ
CLIENT:
DATE: February 2015

SCALE: 1:50 @ A3
DRAWN: KS
DRAWING NO: 132.13/ 312
REVISION:

PROPOSED
REAR BASEMENT PLAN

# Planning

**NOTES:**
ALL DIMENSIONS TO BE CHECK ON SITE AND ANY INCONSISTENCIES MUST BE REPORTED BACK TO KS DESIGN
ALL STRUCTURAL INFORMATION TO BE TAKEN FROM STRUCTURAL ENGINEER'S DRAWINGS
THIS DRAWING IS PROTECTED UNDER COPYRIGHT AND SHALL NOT BE COPIED OR REPRODUCED IN PART OR WHOLE WITHOUT PRIOR EXPRESSED PERMISSION FROM KS DESIGN




As Approved Rear Elevation
HGY/2014/2858




Proposed Rear Elevation

0 1 2 3 4 5

KS Design
8 Rosebery Mews
London N10 2LG

PROJECT: 169 Mountview Road, London N4 4TJ
CLIENT:
DATE: February 2015

SCALE: 1:50 @ A3
DRAWN: KS
DRAWING NO: 132.13/ 320
REVISION:

## AS APPROVED & PROPOSED REAR ELEVATION/SECTION