
N

KEY:

CONJOINED NEIGHBOUR'S ROOF EXTENT

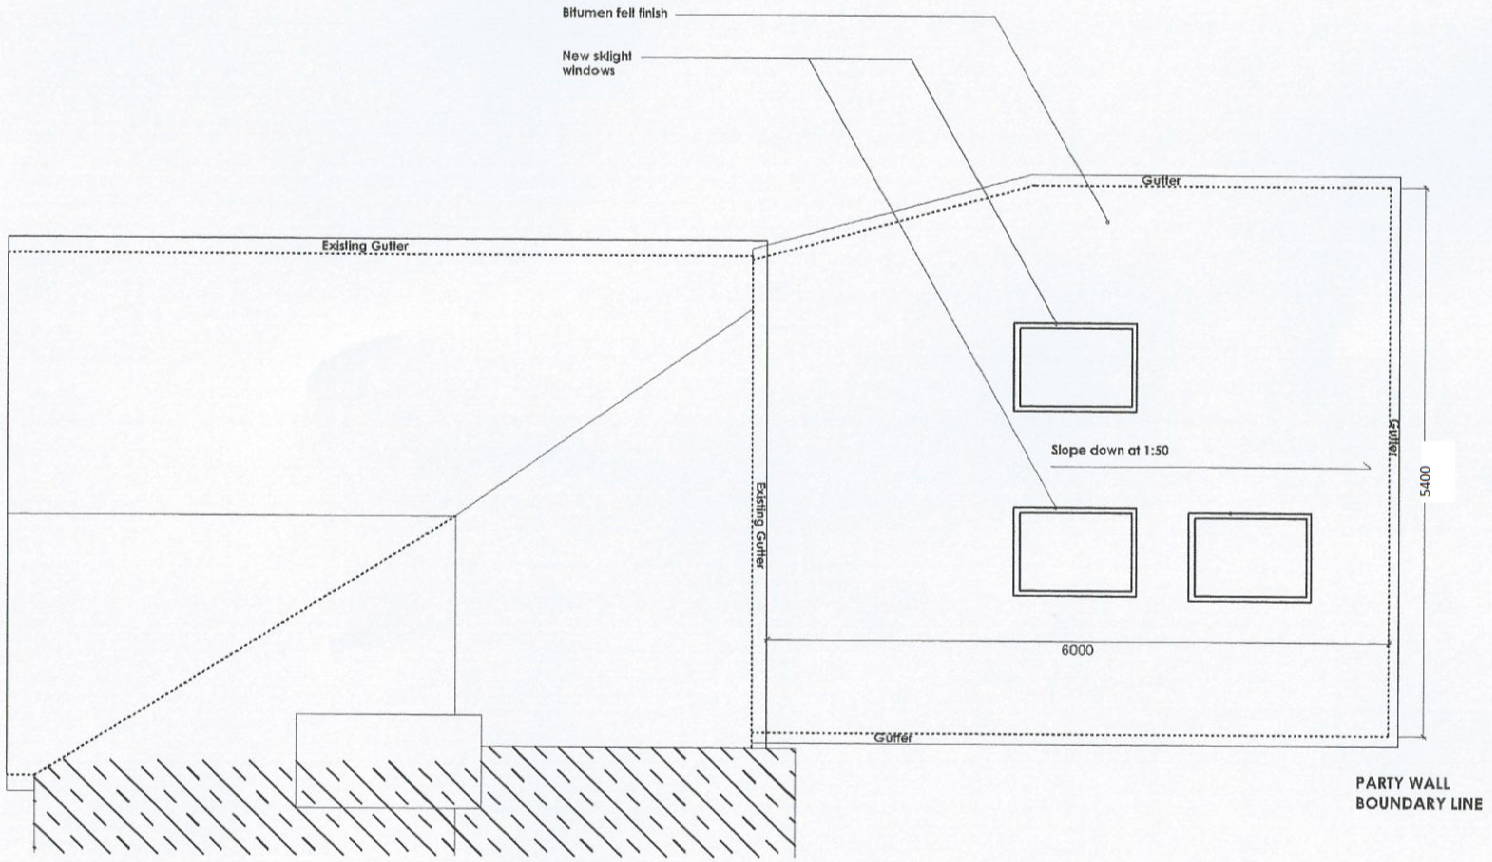

01 PROPOSED ROOF PLAN
SCALE 1:50 @ A3

0 0.5 1 1.5 2.5 5m
Scale 1:50