

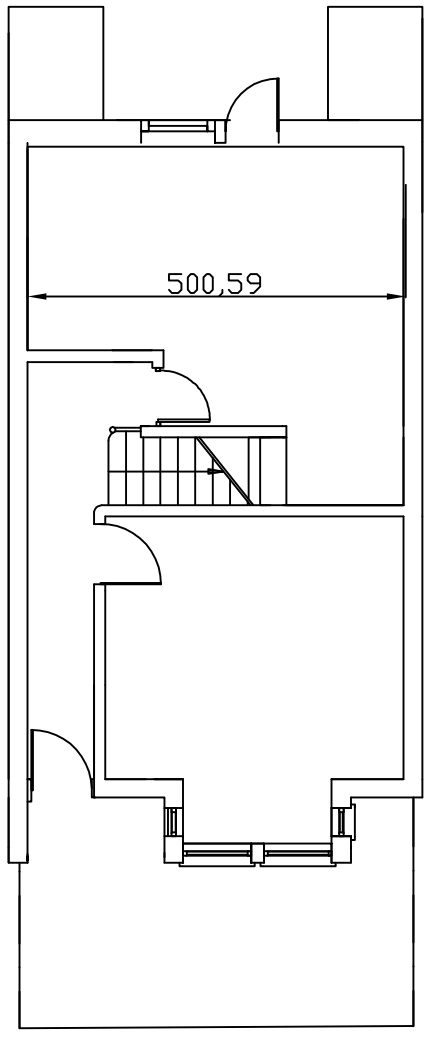



Existing
Ground Floor

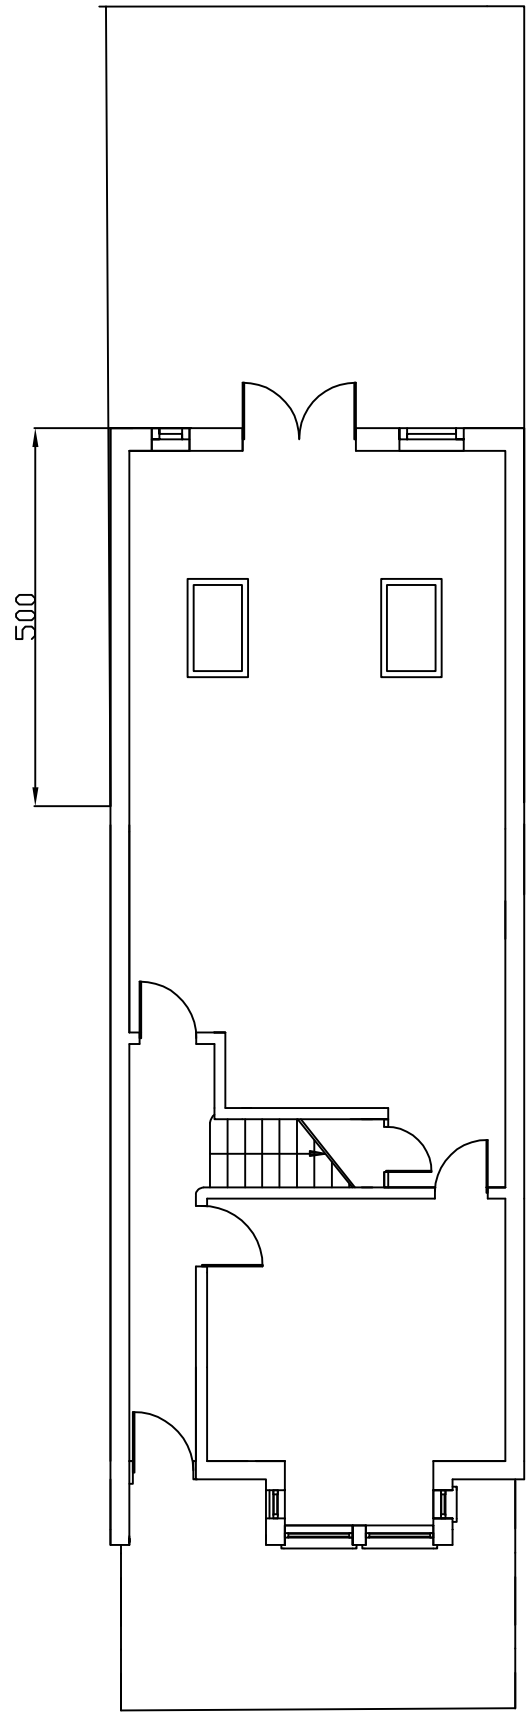


Proposed
Ground Floor

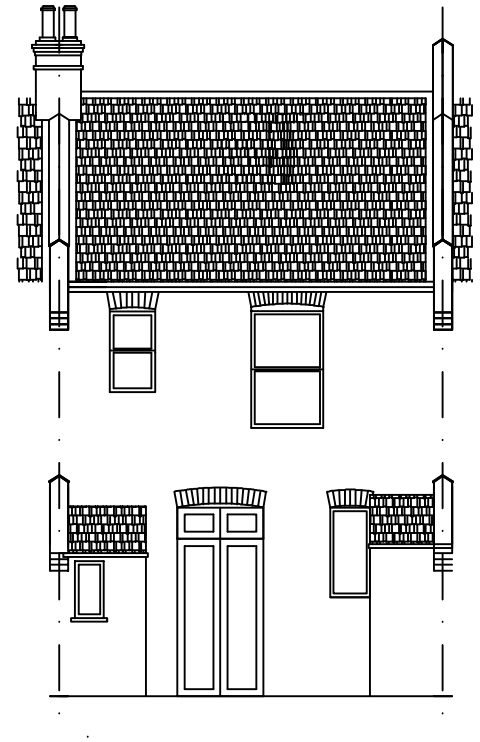

Existing
Rear Elevations

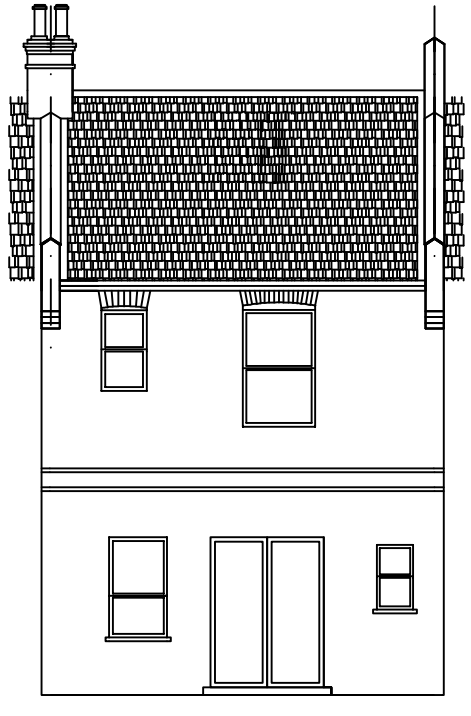

Proposed
Rear Elevations

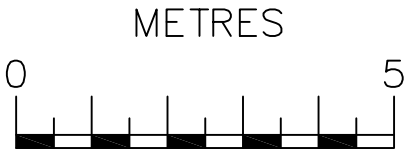

Project:
61 Fairview Road
London N15 6LH

Title:
-EXISTING & PROPOSED-
Floor Plans & Elevation

Date: Feb ' 15

Scale: 1;100 @ A3

Dwg. No. FR.69.EX.101

Rev: