




SECTION AA'

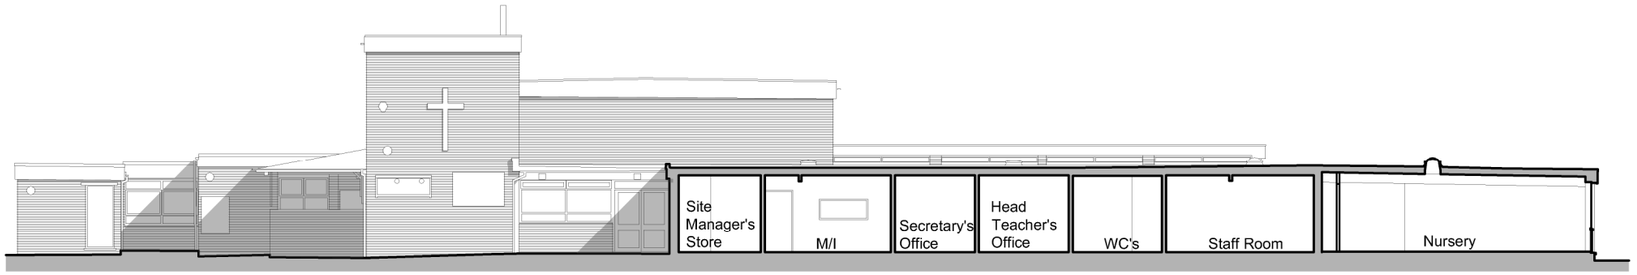


SECTION BB'

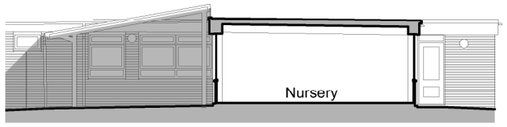

SECTION CC'

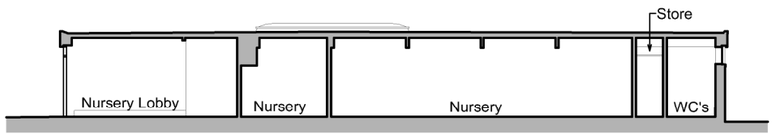


SECTION DD'

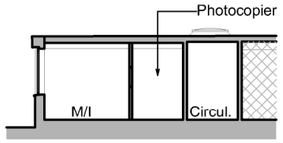

SECTION EE'

KEYPLAN

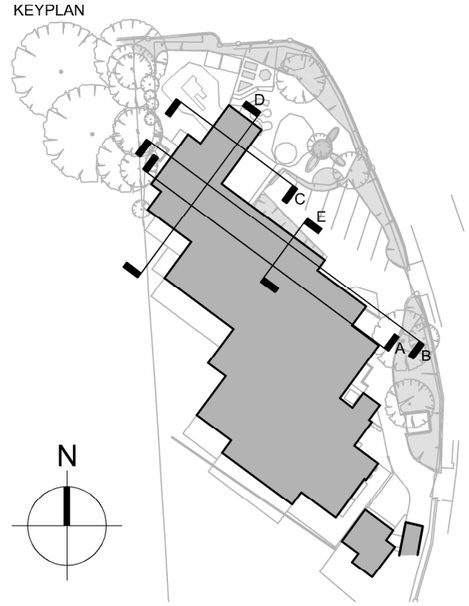

0 2m 5m 10m 20m

KEY

Area of no works

Brick

NOTES

1. cad info
file: RSS657/Drawings/Planning/10/04_RG_EX_SE
layout name: 10.40
plot style: RSS standard

2. This drawing is not to be scaled. Use figured dimensions only. Detailed site survey to be carried out to establish tolerances. Figured dimensions are in mm. All dimensions shall be verified on site before proceeding with the work. The architect shall be notified of any discrepancies.

3. This drawing has been produced for sole use on this project and is not intended for use by any other person or for any other purpose. © Copyright RSS (U.K.)

4.

REVISIONS

rev	date	description
-	23.02.2015	ISSUED FOR PLANNING

rivingtonstreetstudio
23 CURTAIN ROAD LONDON EC2A 3LT
T : 020 7739 8945
E : rss@rssa.co.uk
www.rivingtonstreetstudio.co.uk

job title: St Mary's CE Primary School

drawing title: Church Lane
Existing Sections

drawn by	scale	date
CL	1:200 @ A3	Jan 2015

job no.	drawing no.	revision
RSS657	P.10.40	-