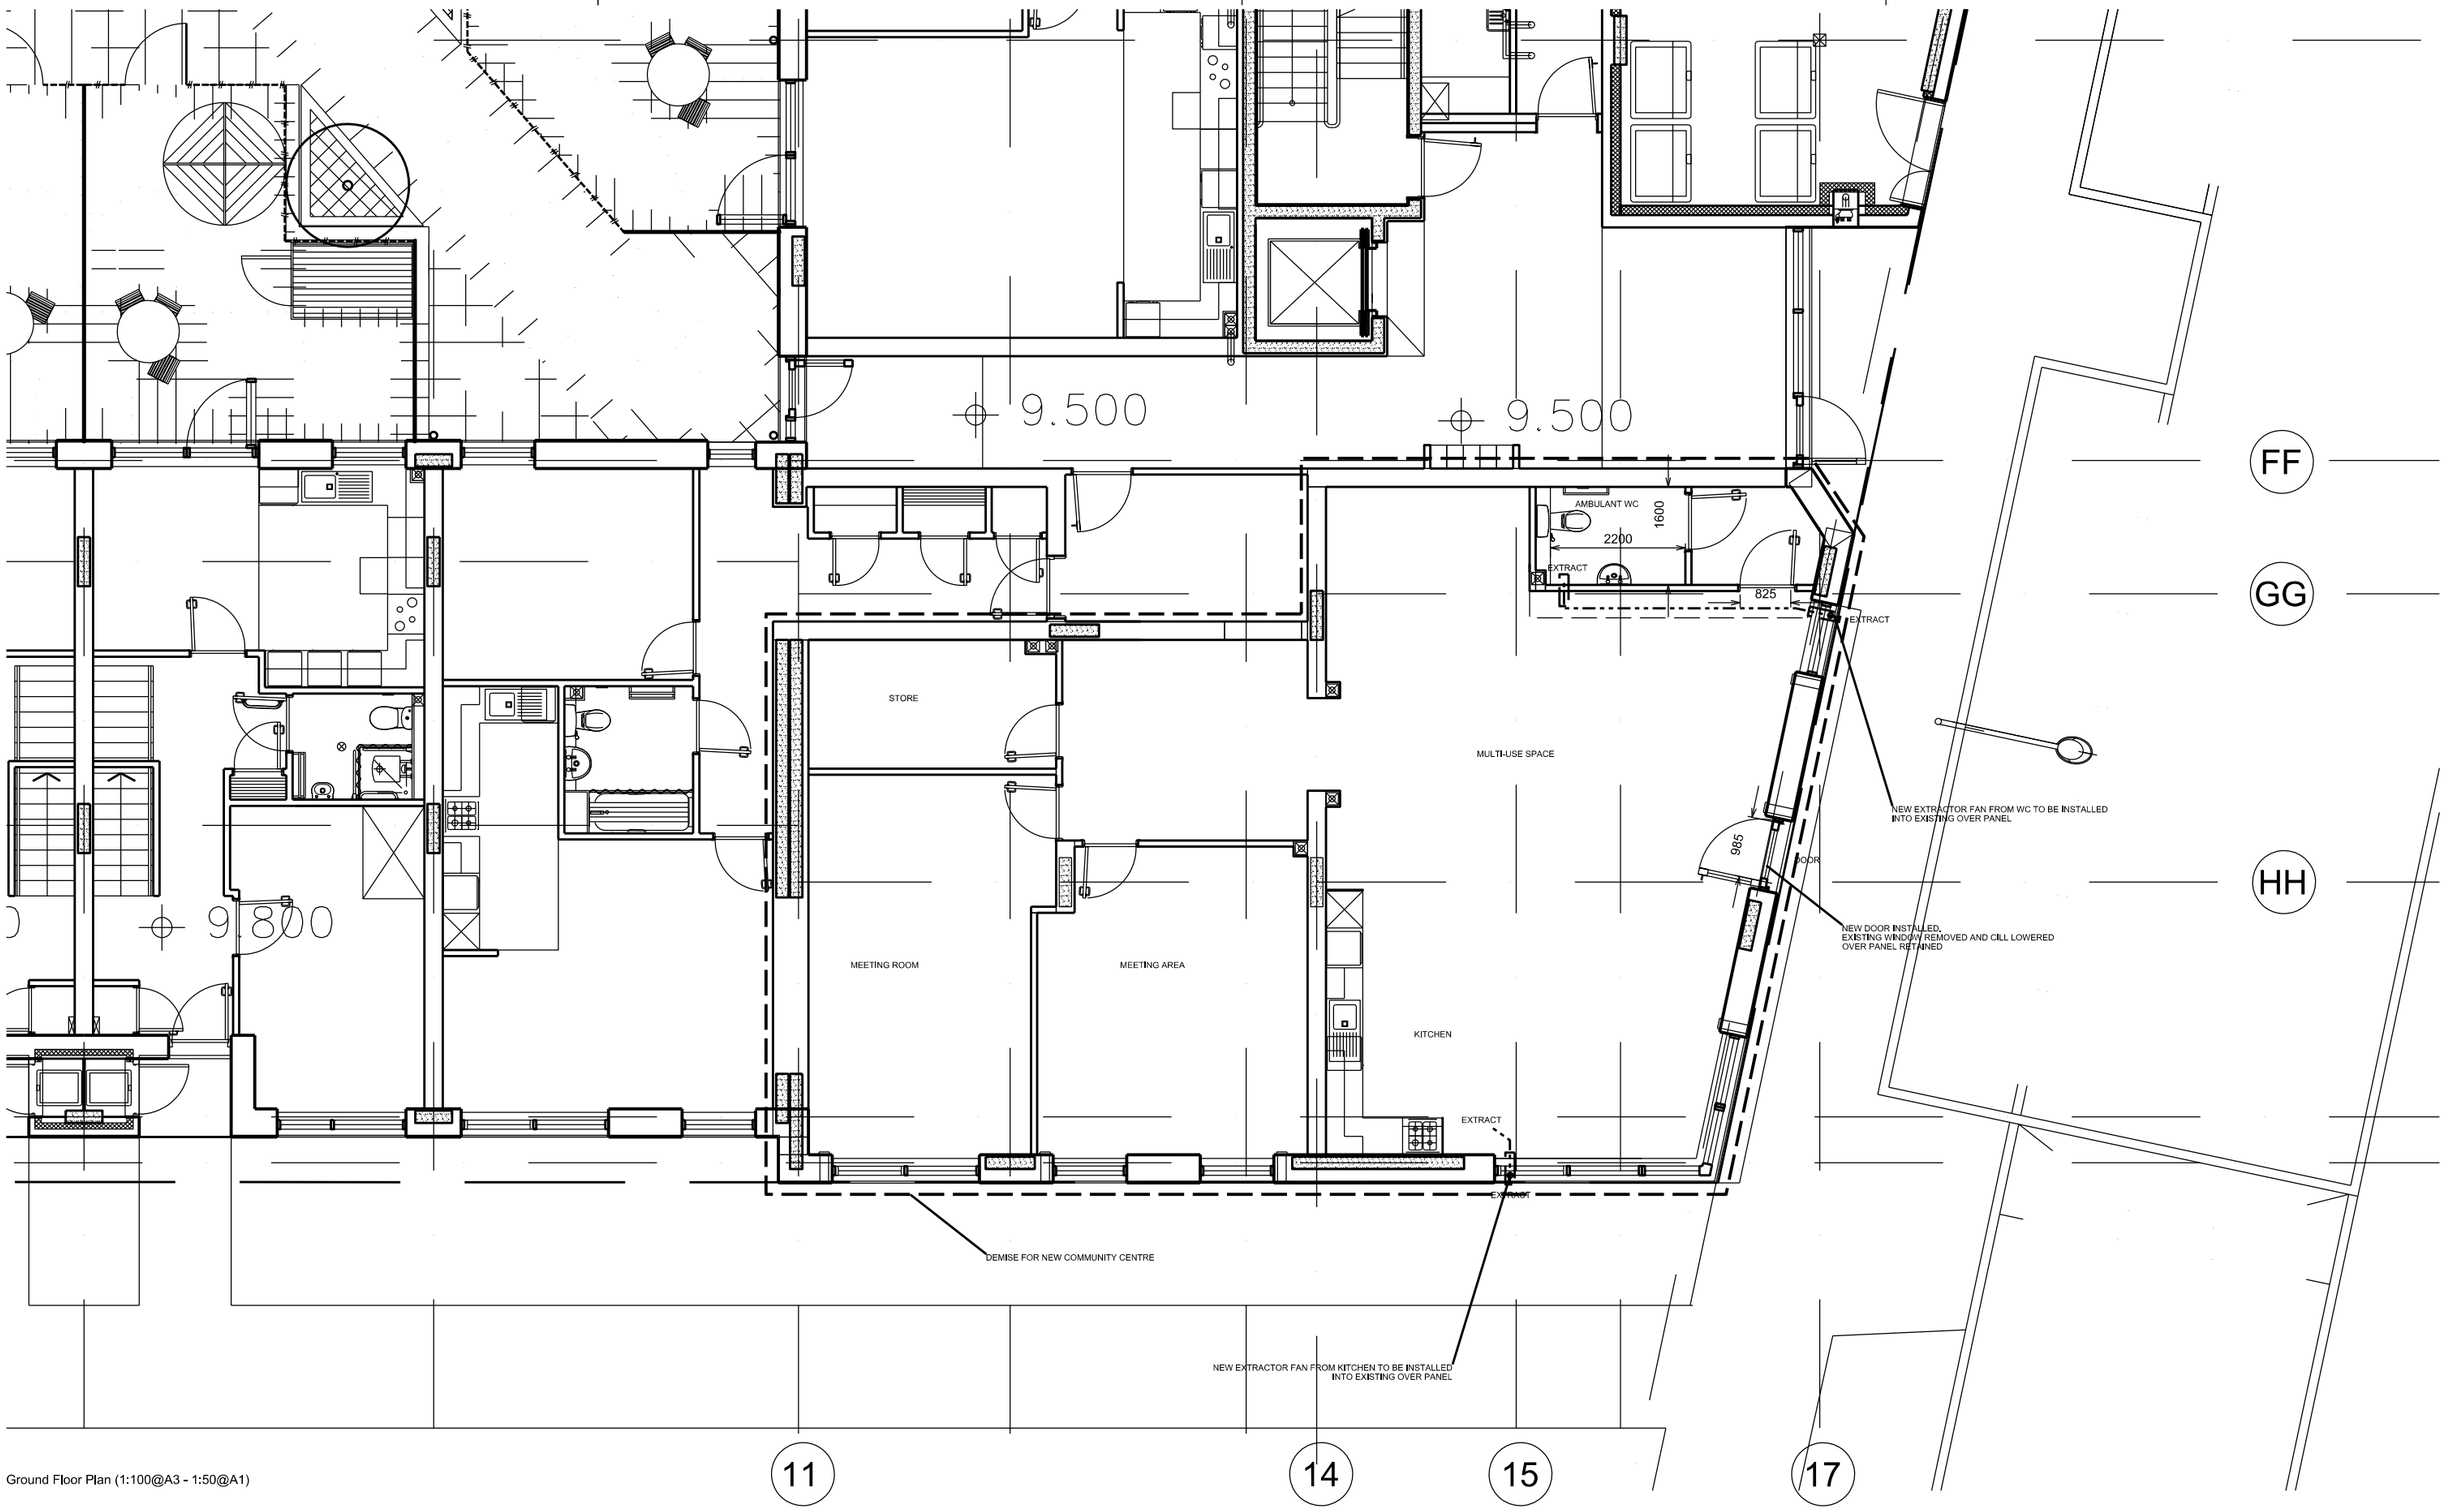



Ground Floor Plan (1:100@A3 - 1:50@A1)

Revisions

| Rev. | Description | Drawn | Check | Issued to | Date Issued |
|---|---|---|---|---|---|

Notes

© Urban Research Projects | London Ltd.

Do not scale from drawings.

Errors to be reported immediately.

To be read in conjuntion with all relevant associated project documents and drawings, Services and Structural Engineers' drawings.

All existing site, tree and building Information has been compiled from different sources.
All dimensions to be checked on site.

Key

0 1 1:100@A3 5


0 2 1:200@A3 10

URP|LND

LONDON METROPOLITAN UNIVERSITY
CENTRAL HOUSE
59-63 WHITECHAPEL HIGH STREET
LONDON E1 7PF

Info@urbanresearchprojects,co,uk

KEY PLAN

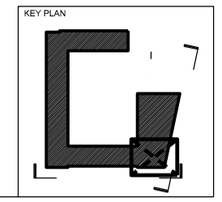

| | | | | |
|---|---|---|---|---|
| Project | Tottenham Development<br>521 Hale Village Development<br>Block N | | | Project No. **1301** |
| Client | Diocese of London | | | |
| Date | February 2013 | Drawn | LK | Issue **P1** |
| Scale / Format | 1:100/200@A3 . 1:50/100@A1 | | | |
| CAD Reference | | Approved | | |
| Drawing Name | Proposed Plan + Detail Elevation | Drawing No. | 1301_P_20_03 | |