

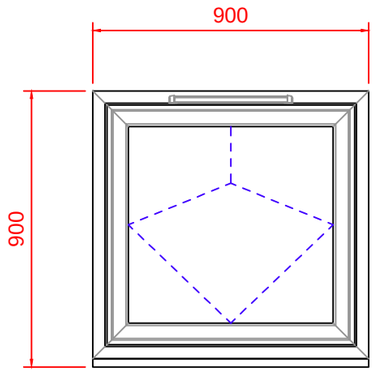



A

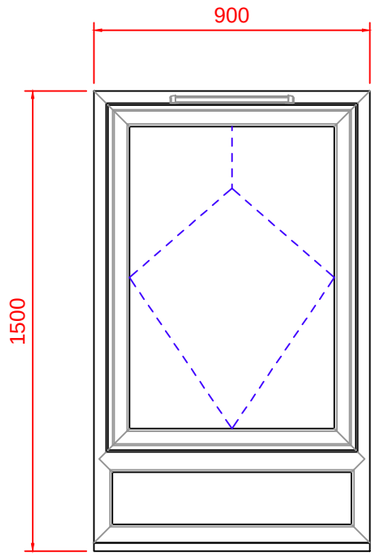

B

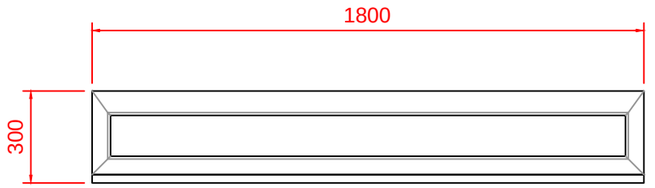

M

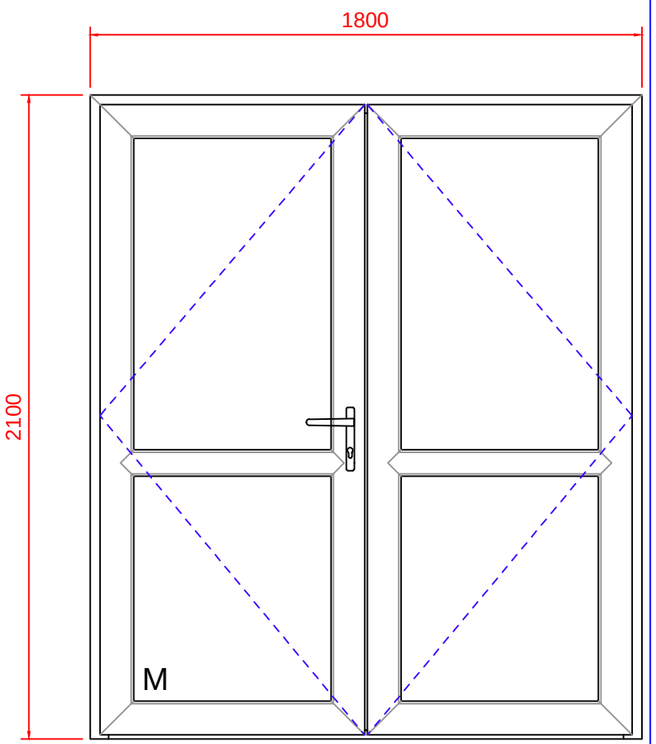

DR3

General Notes

Copyright reserved. Do not scale this drawing. All dimensions to be checked on site.
Drawing errors and omissions to be reported to Ashford Commercial Ltd.

Glazing to be in accordance with current building regulations.
1st floor habitable rooms will be designed to facilitate egress hinges (design and size permitted).
All opening windows to comply with current building regulations part 'B' & part 'K'.
All windows to comply with current building regulations part 'L'.
Ventilation in accordance with building regulations part 'F' and visual impact kept to a minimum.

SITE ADDRESS:
1 - 12 Bracknell Close, N22 5RE
&
41 - 64 Bracknell Close, N22 5RF

TITLE:
Window Designs

CLIENT:
Mulalley

PROJECT:
Homes for Haringey Scheme WG29

DRAWN BY:
Simon Hiller

REV:	DATE:	DETAILS:

SCALE: 1:20 @ A3


DATE: September 30 2014

DRAWING STATUS: PLANNING


DRAWING NO. WG29.161

REV:

Ashford COMMERCIAL
7 Folgate Road, Lyngate Industrial Estate,
North Walsham, Norfolk. NR28 0AJ
Tel: 01692 500432 Fax: 01692 500483
email: enquiries@ashfordcommercial.co.uk

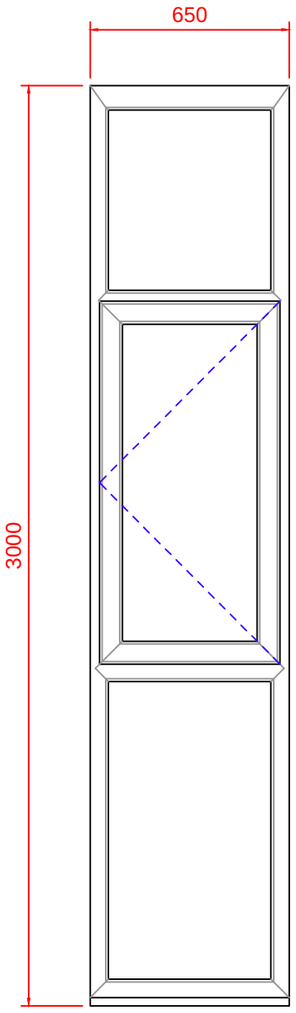

R

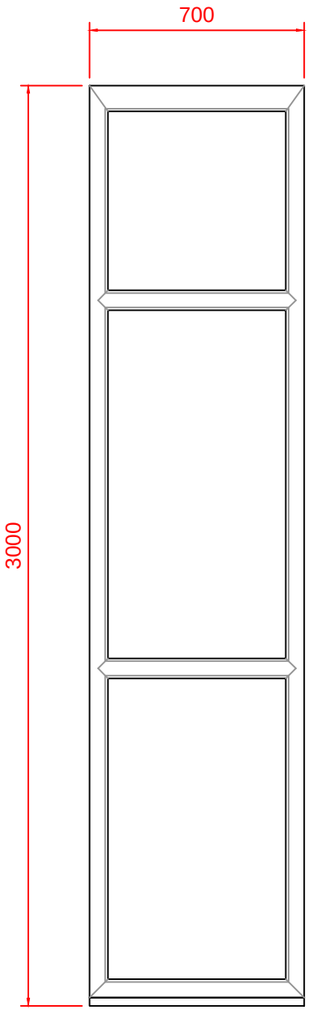

S

General Notes

Copyright reserved. Do not scale this drawing. All dimensions to be checked on site.
Drawing errors and omissions to be reported to Ashford Commercial Ltd.

Glazing to be in accordance with current building regulations.
1st floor habitable rooms will be designed to facilitate egress hinges (design and size permitted).
All opening windows to comply with current building regulations part 'B' & part 'K'.
All windows to comply with current building regulations part 'L'.
Ventilation in accordance with building regulations part 'F' and visual impact kept to a minimum.

SITE ADDRESS:
1 - 12 Bracknell Close, N22 5RE
&
41 - 64 Bracknell Close, N22 5RF

TITLE:
Window Designs

CLIENT:
Mulalley

PROJECT:
Homes for Haringey Scheme WG29

DRAWN BY:
Simon Hiller

REV:	DATE:	DETAILS:

SCALE: 1:20 @ A3

DATE: September 30 2014


DRAWING STATUS: PLANNING

DRAWING NO. WG29.162

REV:

Ashford COMMERCIAL
7 Folgate Road, Lyngate Industrial Estate,
North Walsham, Norfolk. NR28 0AJ
Tel: 01692 500432 Fax: 01692 500483
email: enquiries@ashfordcommercial.co.uk



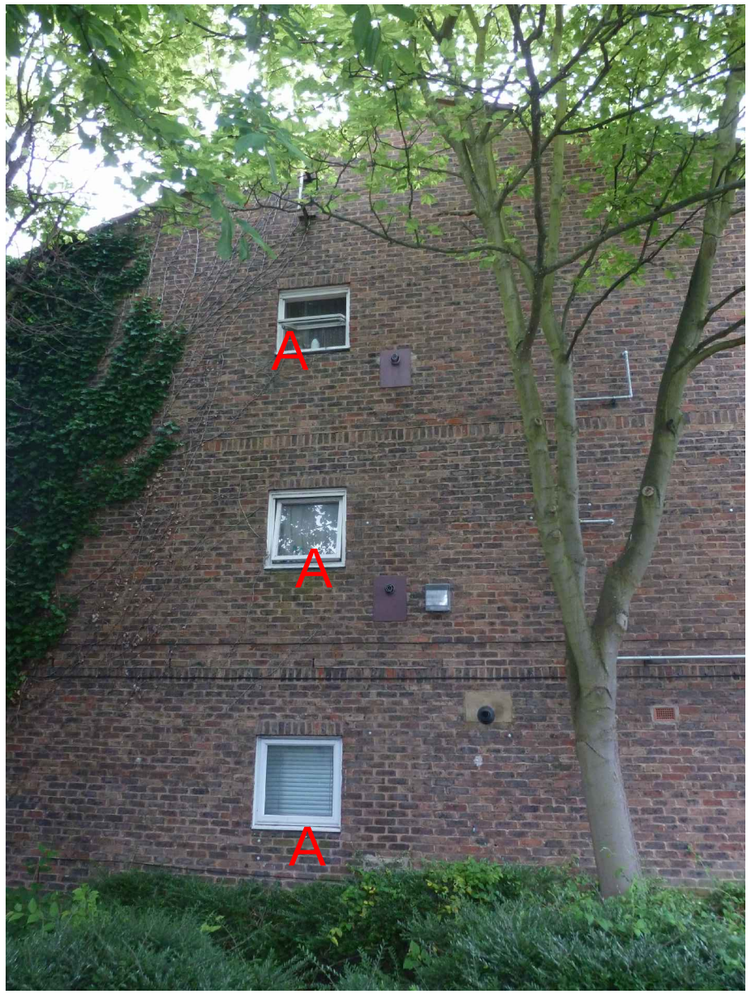



General Notes

Copyright reserved. Do not scale this drawing. All dimensions to be checked on site.
Drawing errors and omissions to be reported to Ashford Commercial Ltd.

Glazing to be in accordance with current building regulations.
1st floor habitable rooms will be designed to facilitate egress hinges (design and size permitted).
All opening windows to comply with current building regulations part 'B' & part 'K'.
All windows to comply with current building regulations part 'L'.
Ventilation in accordance with building regulations part 'F' and visual impact kept to a minimum.

SITE ADDRESS:
1 - 12 Bracknell Close, N22 5RE
&
41 - 64 Bracknell Close, N22 5RF

TITLE:
Photo Elevations

CLIENT:
Mulalley

PROJECT:
Homes for Haringey Scheme WG29

DRAWN BY:
Simon Hiller

REV: | DATE: | DETAILS:

SCALE: NTS

DATE: September 30 2014

DRAWING STATUS: PLANNING

DRAWING NO. WG29.163

REV:

Ashford COMMERCIAL
7 Folgate Road, Lyngate Industrial Estate,
North Walsham, Norfolk. NR28 0AJ
Tel: 01692 500432 Fax: 01692 500483
email: enquiries@ashfordcommercial.co.uk





General Notes

Copyright reserved. Do not scale this drawing. All dimensions to be checked on site.
Drawing errors and omissions to be reported to Ashford Commercial Ltd.

Glazing to be in accordance with current building regulations.
1st floor habitable rooms will be designed to facilitate egress hinges (design and size permitted).
All opening windows to comply with current building regulations part 'B' & part 'K'.
All windows to comply with current building regulations part 'L'.
Ventilation in accordance with building regulations part 'F' and visual impact kept to a minimum.

SITE ADDRESS:
1 - 12 Bracknell Close, N22 5RE
&
41 - 64 Bracknell Close, N22 5RF

TITLE:
Photo Elevations

CLIENT:
Mulalley

PROJECT:
Homes for Haringey Scheme WG29

DRAWN BY:
Simon Hiller

REV:	DATE:	DETAILS:

SCALE: NTS

DATE: September 30 2014

DRAWING STATUS: PLANNING

DRAWING NO. WG29.154

REV:

Ashford COMMERCIAL

7 Folgate Road, Lyngate Industrial Estate,
North Walsham, Norfolk. NR28 0AJ
Tel: 01692 500432 Fax: 01692 500483
email: enquiries@ashfordcommercial.co.uk