

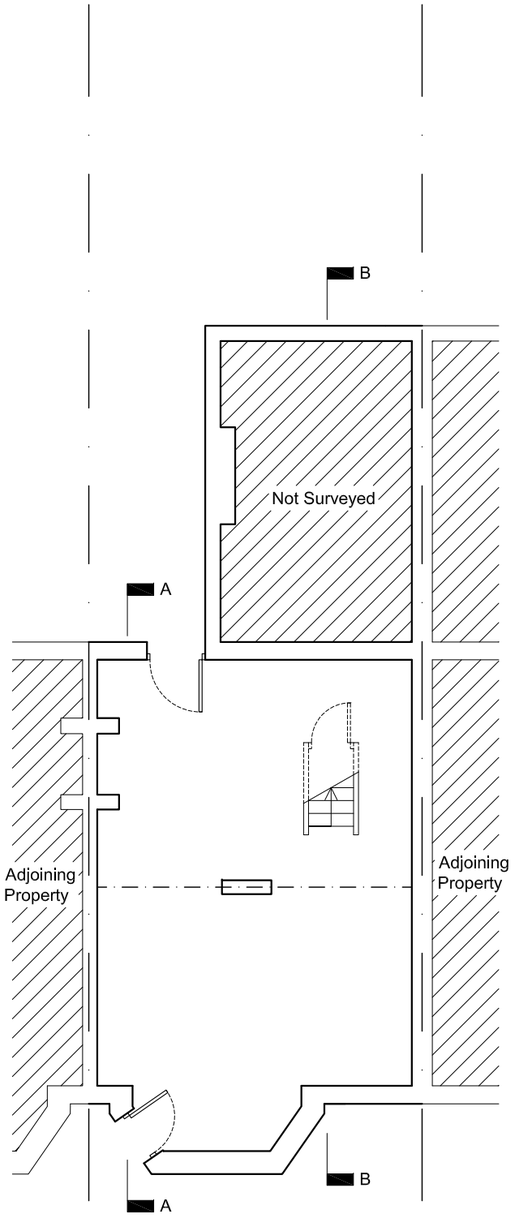


Basement Floor Plan
as Existing

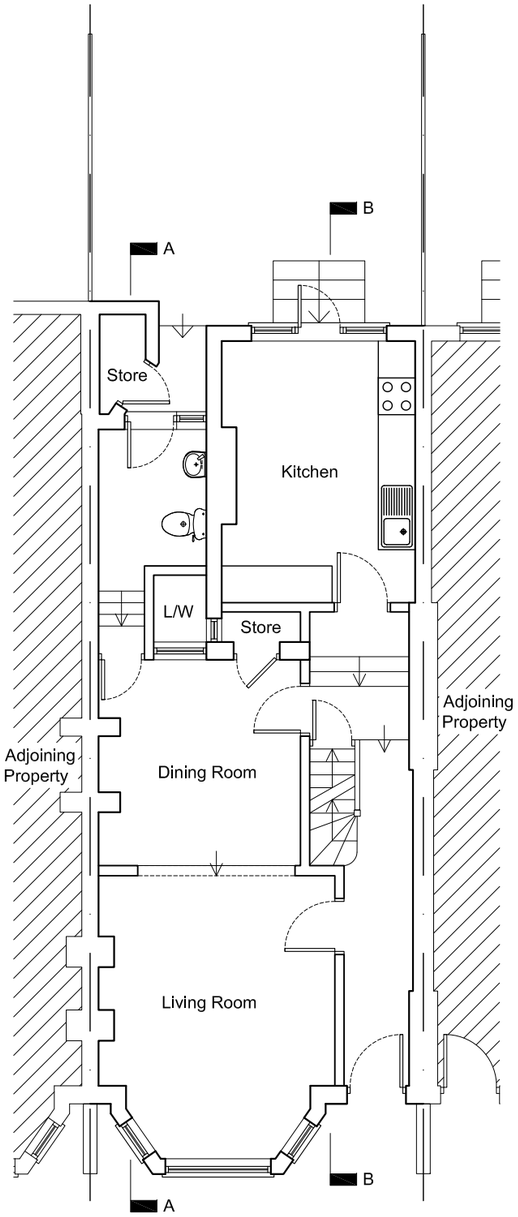

Ground Floor Plan
as Existing

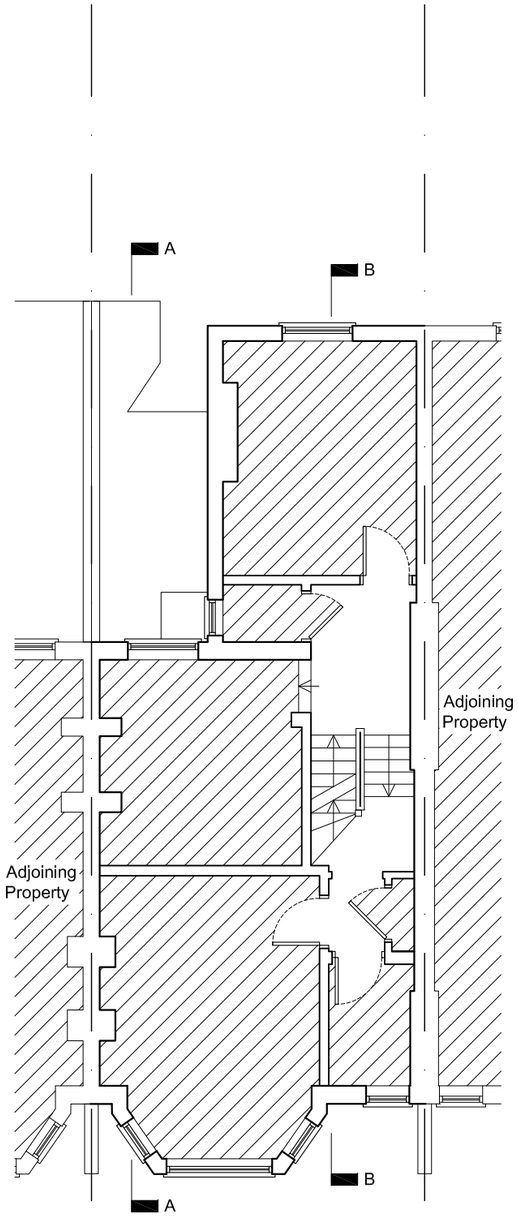

First Floor Plan
as Existing

No scaled dimensions to be taken from this drawing. All dimensions to be site checked.

0mm 10mm 20mm 30mm
0m 1m 2m 3m

Revisions

No.	Note	Date

CGA architects
221 East Barnet Road,
Barnet, Herts EN4 8QS
Tel: 020 8449 5100
Fax: 020 8449 5170
©

Client:
Mr & Mrs Pulhan

Site:
31 Priory Avenue,
London,
N8 7RP

Drawing Title:
Basement, Ground & First Floor Plans as Existing

Scale: 1:100 @ A3

Date: Jan. 2015

Drg. No. 990/02

Rev.