

© 2015 Interior Perspective

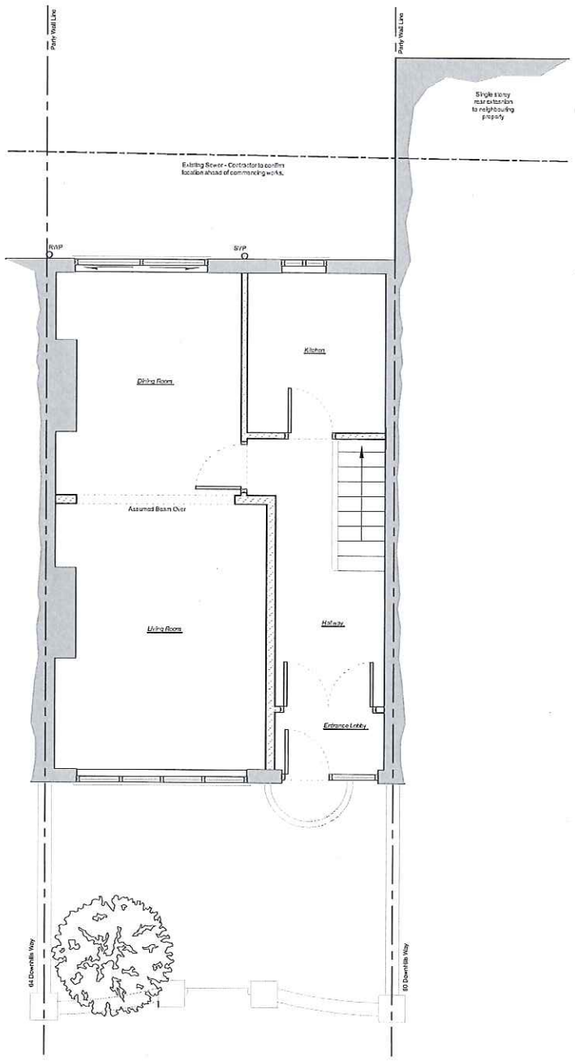


Existing Ground Floor Layout
Scale 1:50


0m 1m 2m 3m 4m 5m

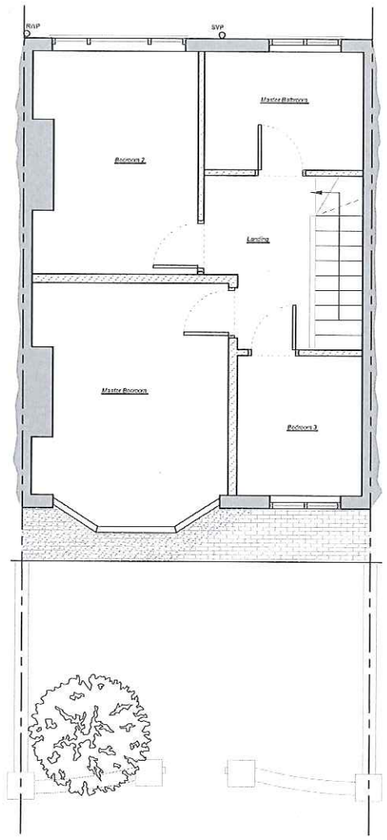

Existing First Floor Layout
Scale 1:50

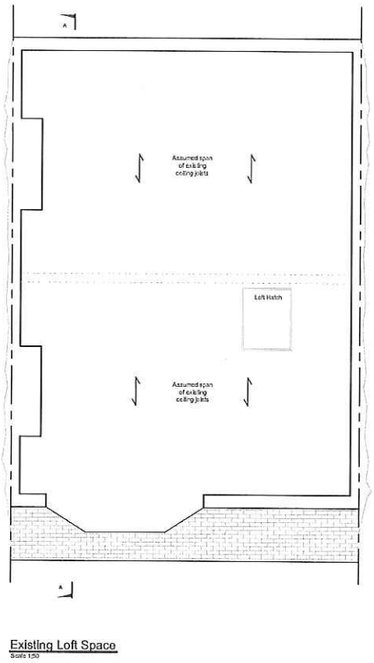

Existing Loft Space
Scale 1:50

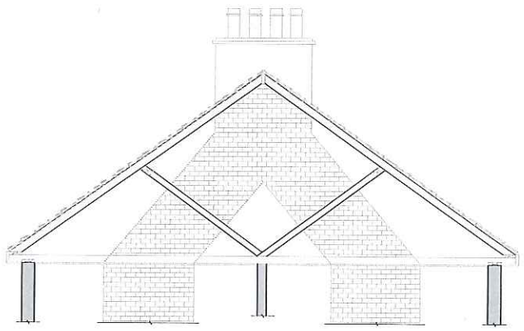

Existing Loft Section A-A
Scale 1:50

NOTES

General

1.1 This specification is to be read in conjunction with all Architect's, Engineer's and Services Engineer's drawings and specifications.
1.2 Do not scale from any of the drawings. All dimensions to be verified on site and any discrepancies should be highlighted.
1.3 The contractor is responsible for the stability of the building and adjoining structures during construction and shall design, install, adapt and maintain all necessary propping and temporary works. A method statement for the temporary works must be submitted to the contractor administrator for comment before work begins.
1.4 Fire protection to all structural elements to Architect's details.
1.5 All waterproofing to the Architect's details.
1.6 All materials to comply with the relevant British Standard.
1.7 Information based on limited opening up on site. All structural details to be confirmed on site upon commencing works.

REV	COMMENTS	DATE	CHK
P2	General Amendments	02.03.15	JP
P1	Issued For Comment	17.02.15	JP

STATUS
PRELIMINARY

Interior Perspective

CLIENT
Marian Cioara

PROJECT
62 Downhills Way,
London, N17

DRAWING TITLE
Existing Details

SCALE	DATE
1:100 @ A3 / 1:50 @ A1	15.02.15
DRAWN BY: JP	CHECKED BY: JP

JOB No.	DRAWING No.	REV
215001	100	P2