

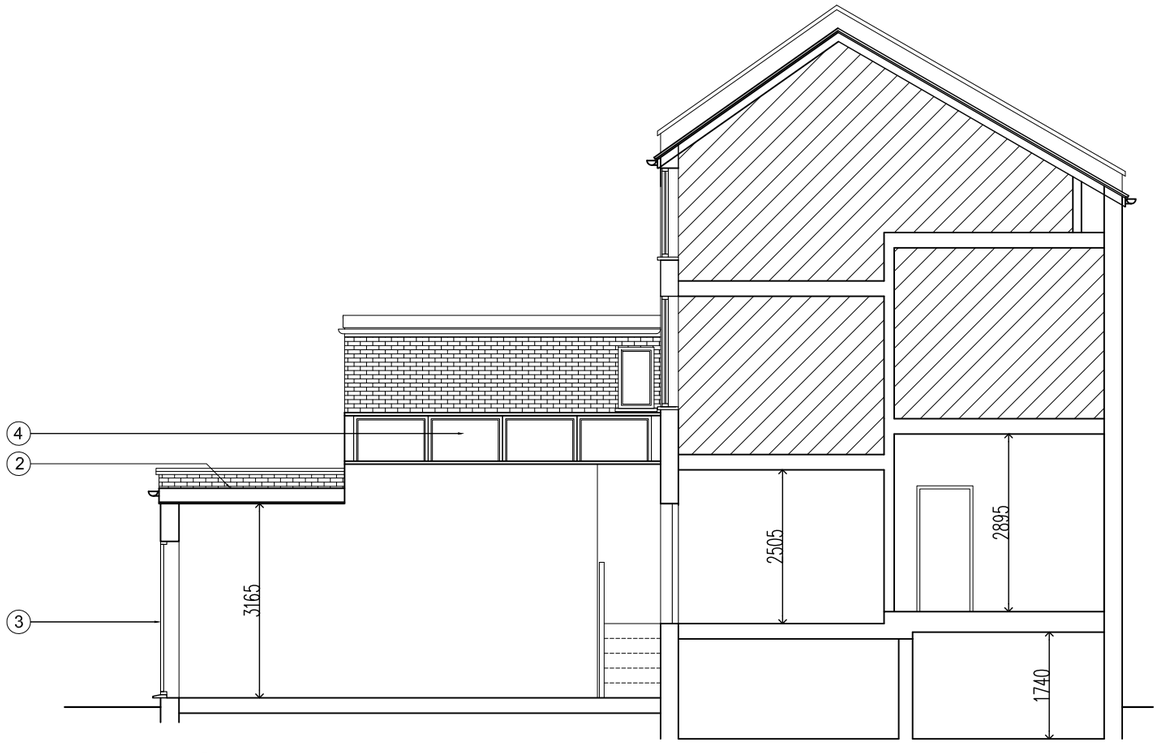


Section AA
as Proposed

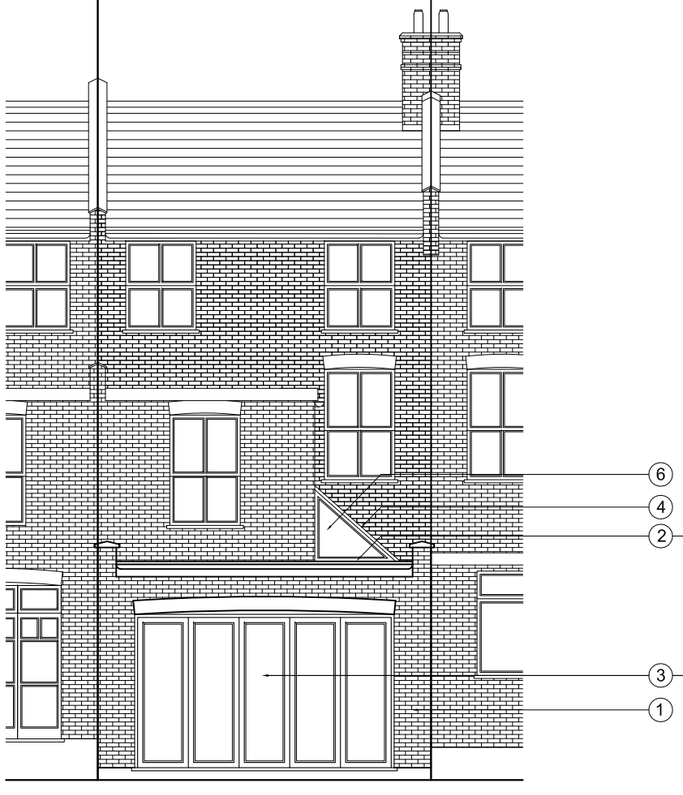

Rear Elevation
as Proposed

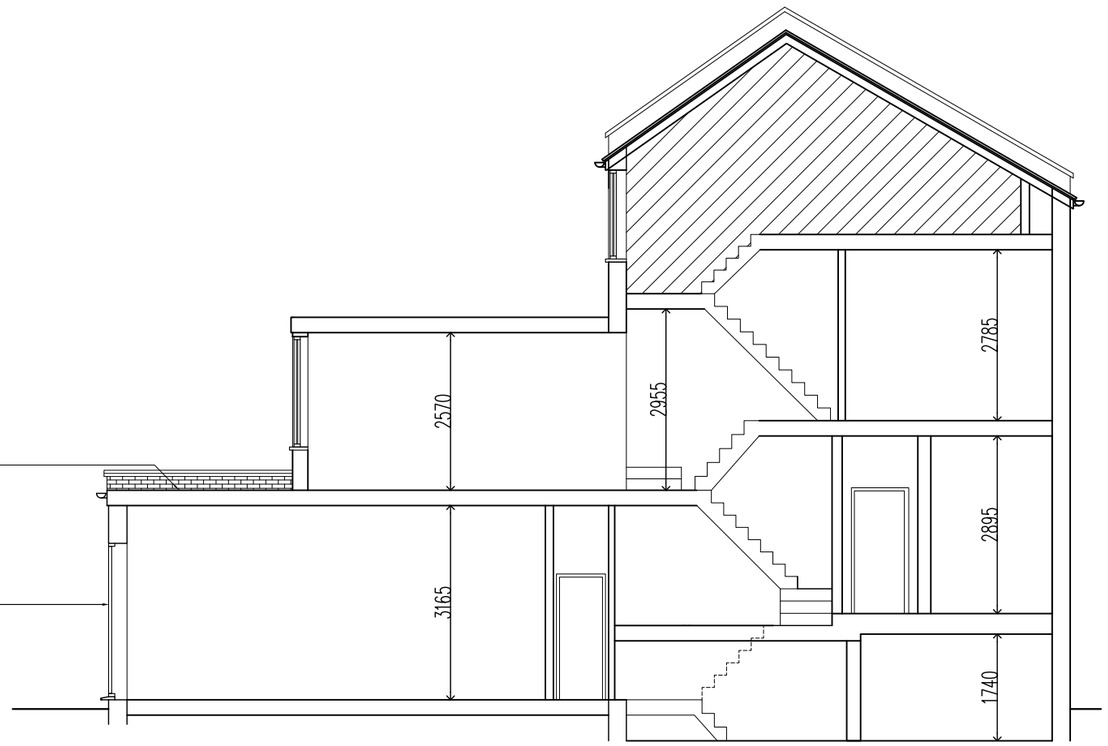

Section BB
as Proposed

No scaled dimensions to be taken from this drawing. All dimensions to be site checked.

KEY:

- Existing Structure
- New Cavity Wall with Brickwork
- New Stud Partitions
- New Brickwork

1. New cavity walls with brickwork to match existing
2. New flat roof
3. New white double glazed aluminium bi-folding doors
4. New double glazed aluminium rooflights
5. Infill door opening with brickwork to match existing
6. New double glazed aluminium panel

0mm 10mm 20mm 30mm
0m 1m 2m 3m

Revisions

No.	Note	Date

CGA rchitects
221 East Barnet Road,
Barnet, Herts EN4 8QS
Tel: 020 8449 5100
Fax: 020 8449 5170

©

Client:
Mr & Mrs Pulhan

Site:
31 Priory Avenue,
London,
N8 7RP

Drawing Title:
Rear Elevation and Sections as Proposed

Scale: 1:100 @ A3

Date: Jan. 2015

Drg. No. 990/05

Rev.