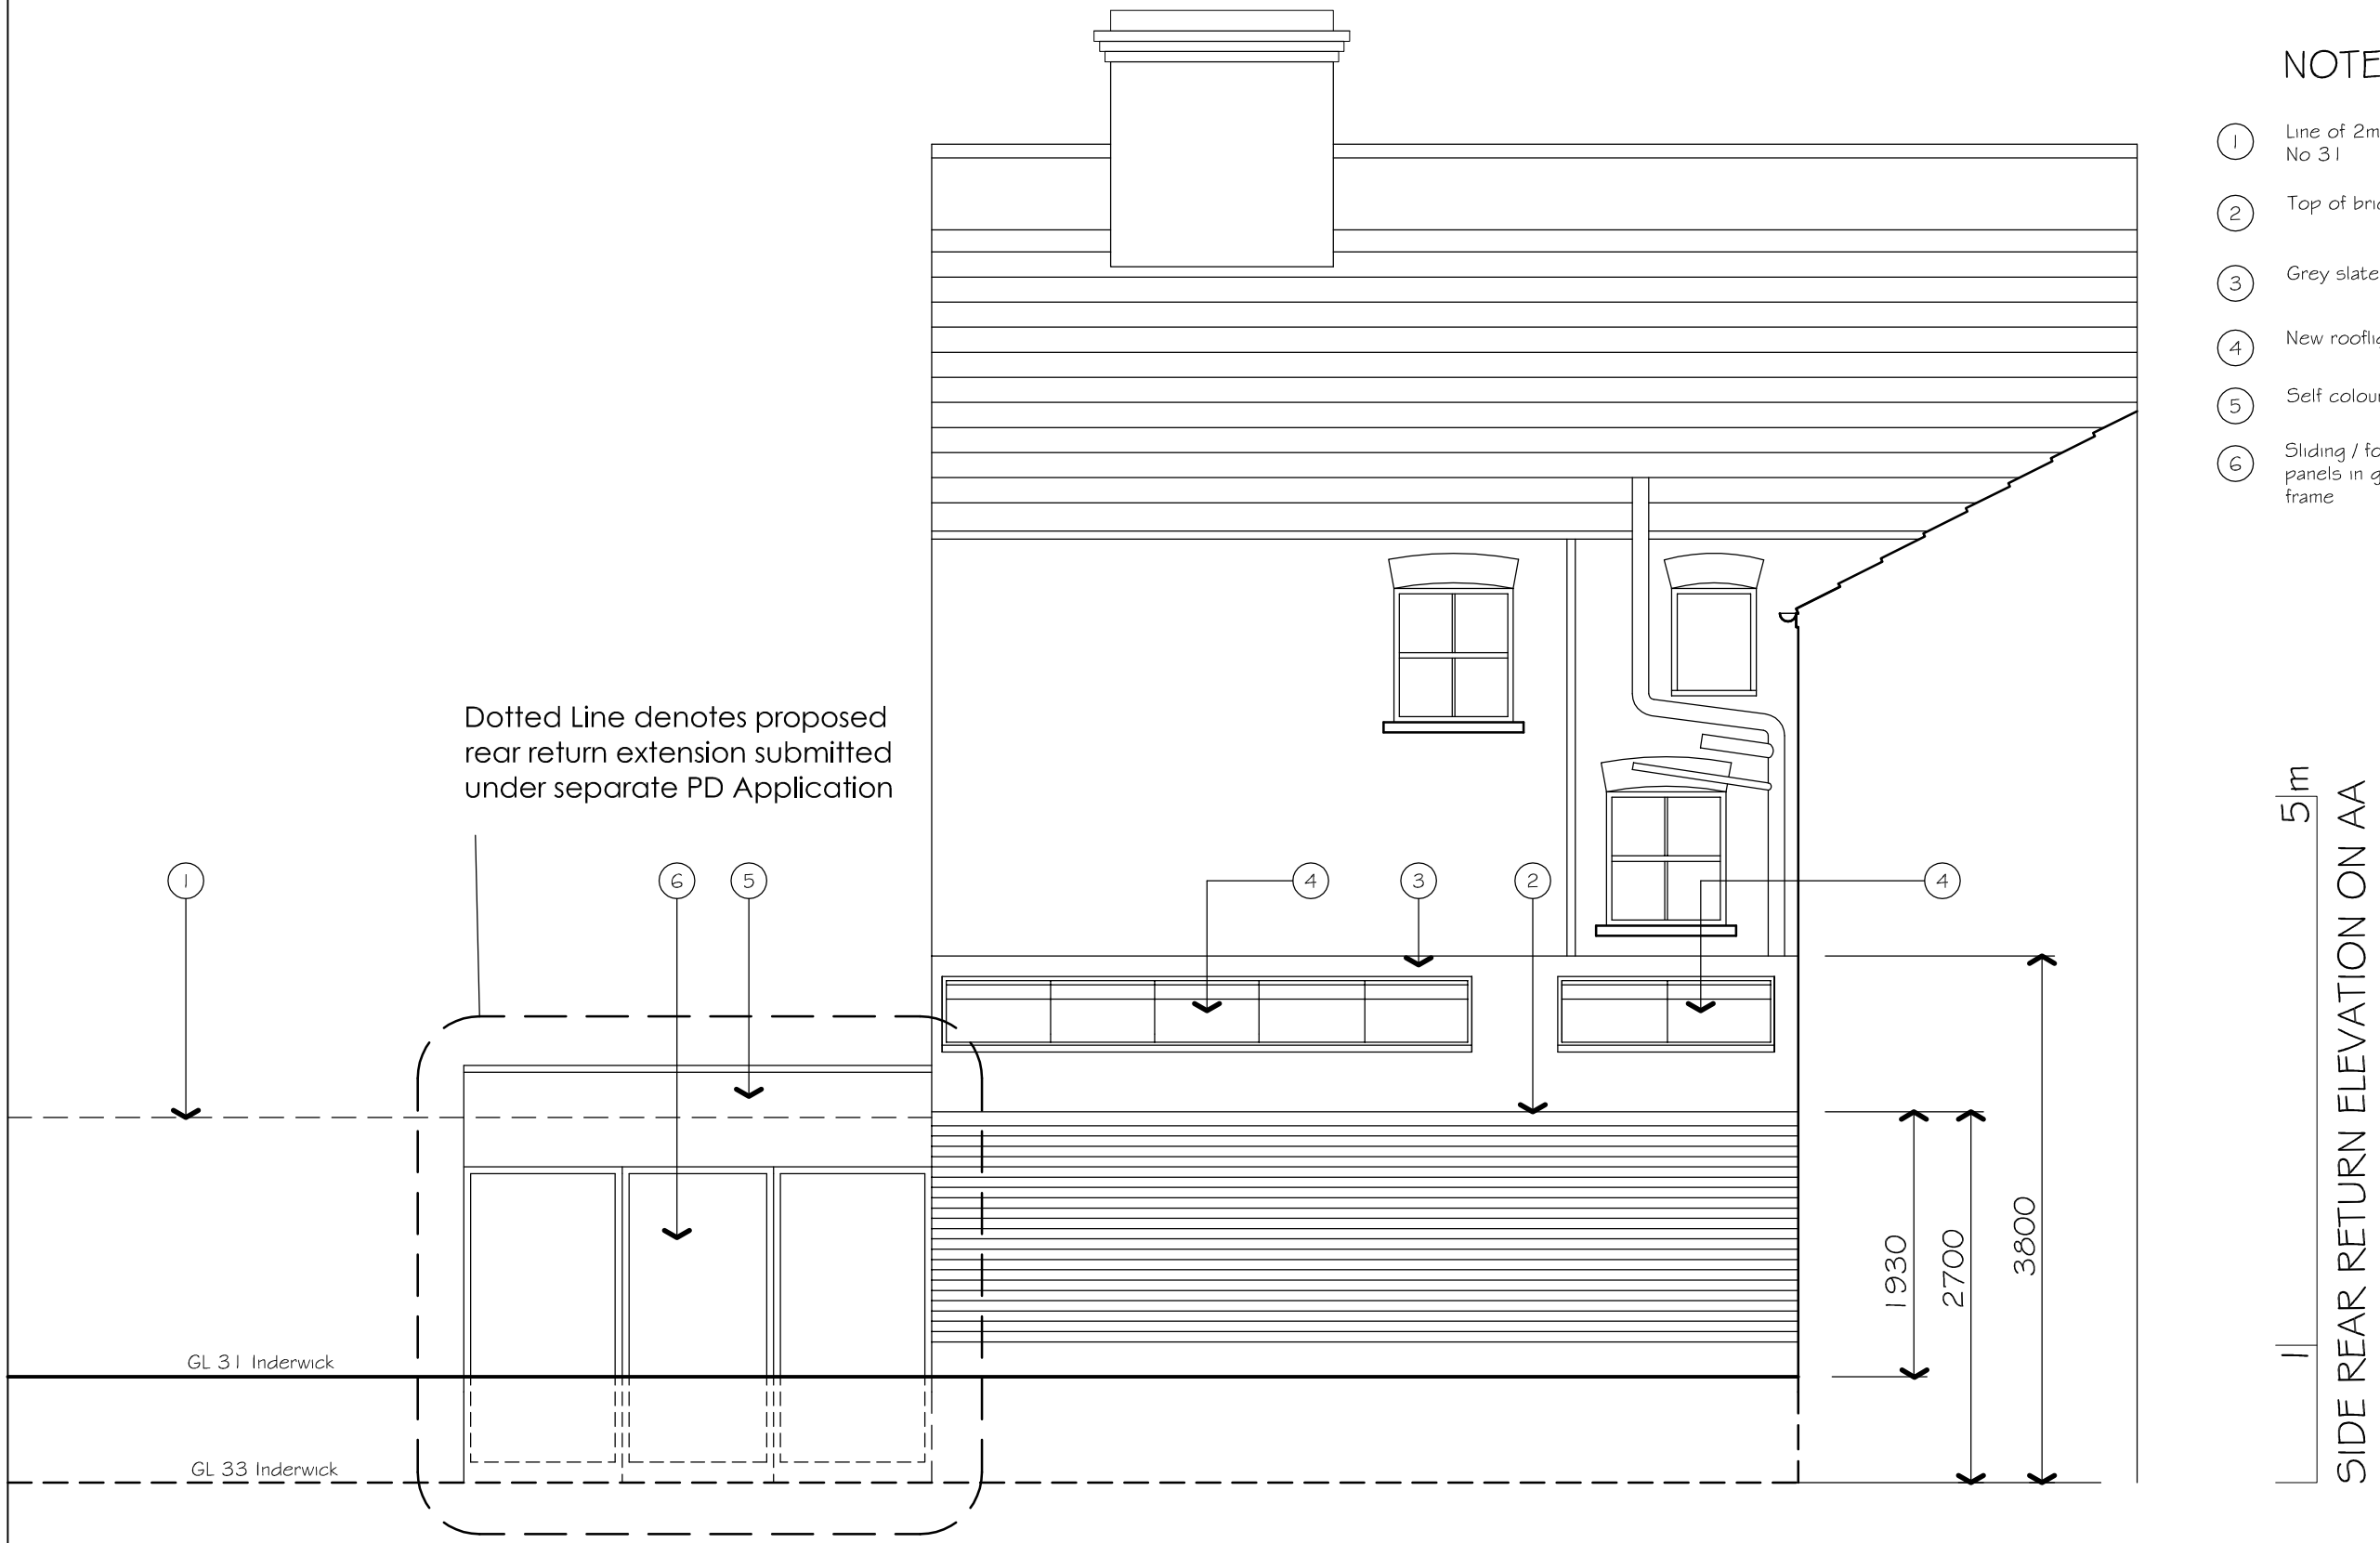

NOTES

1. Line of 2m high fencing to boundar with No 31
2. Top of brickwork parapet
3. Grey slate roof
4. New rooflight
5. Self coloured render panel
6. Sliding / folding glazed panels in grey aluminium frame

SIDE REAR RETURN ELEVATION ON AA

1 | 5m

ALL DIMENSIONS TO BE CHECKED ON SITE
CONTRACTOR TO REPORT ANY DISCREPANCIES

THIS DRAWING IS THE PROPERTY & COPYRIGHT OF STRANGE ASSOCIATES AND SHALL NOT BE COPIED OR USED WITHOUT THEIR PERMISSION

Date	Rev	Revision	Date	Rev	Revision
16.03.2015	A	Dimensions clarified between 33 & 31 Inderwick Road			

Project: 33 Inderwick Road, N8

Drawing Title: Proposed Rear Return Elevation on AA

Scale:	Date:	Dwg No:	Rev:
1:50@A3	Feb 2015	1252(P)06	A

strangeassociates
identity & place
e design@strange.myzen.co.uk
t 07932-010766