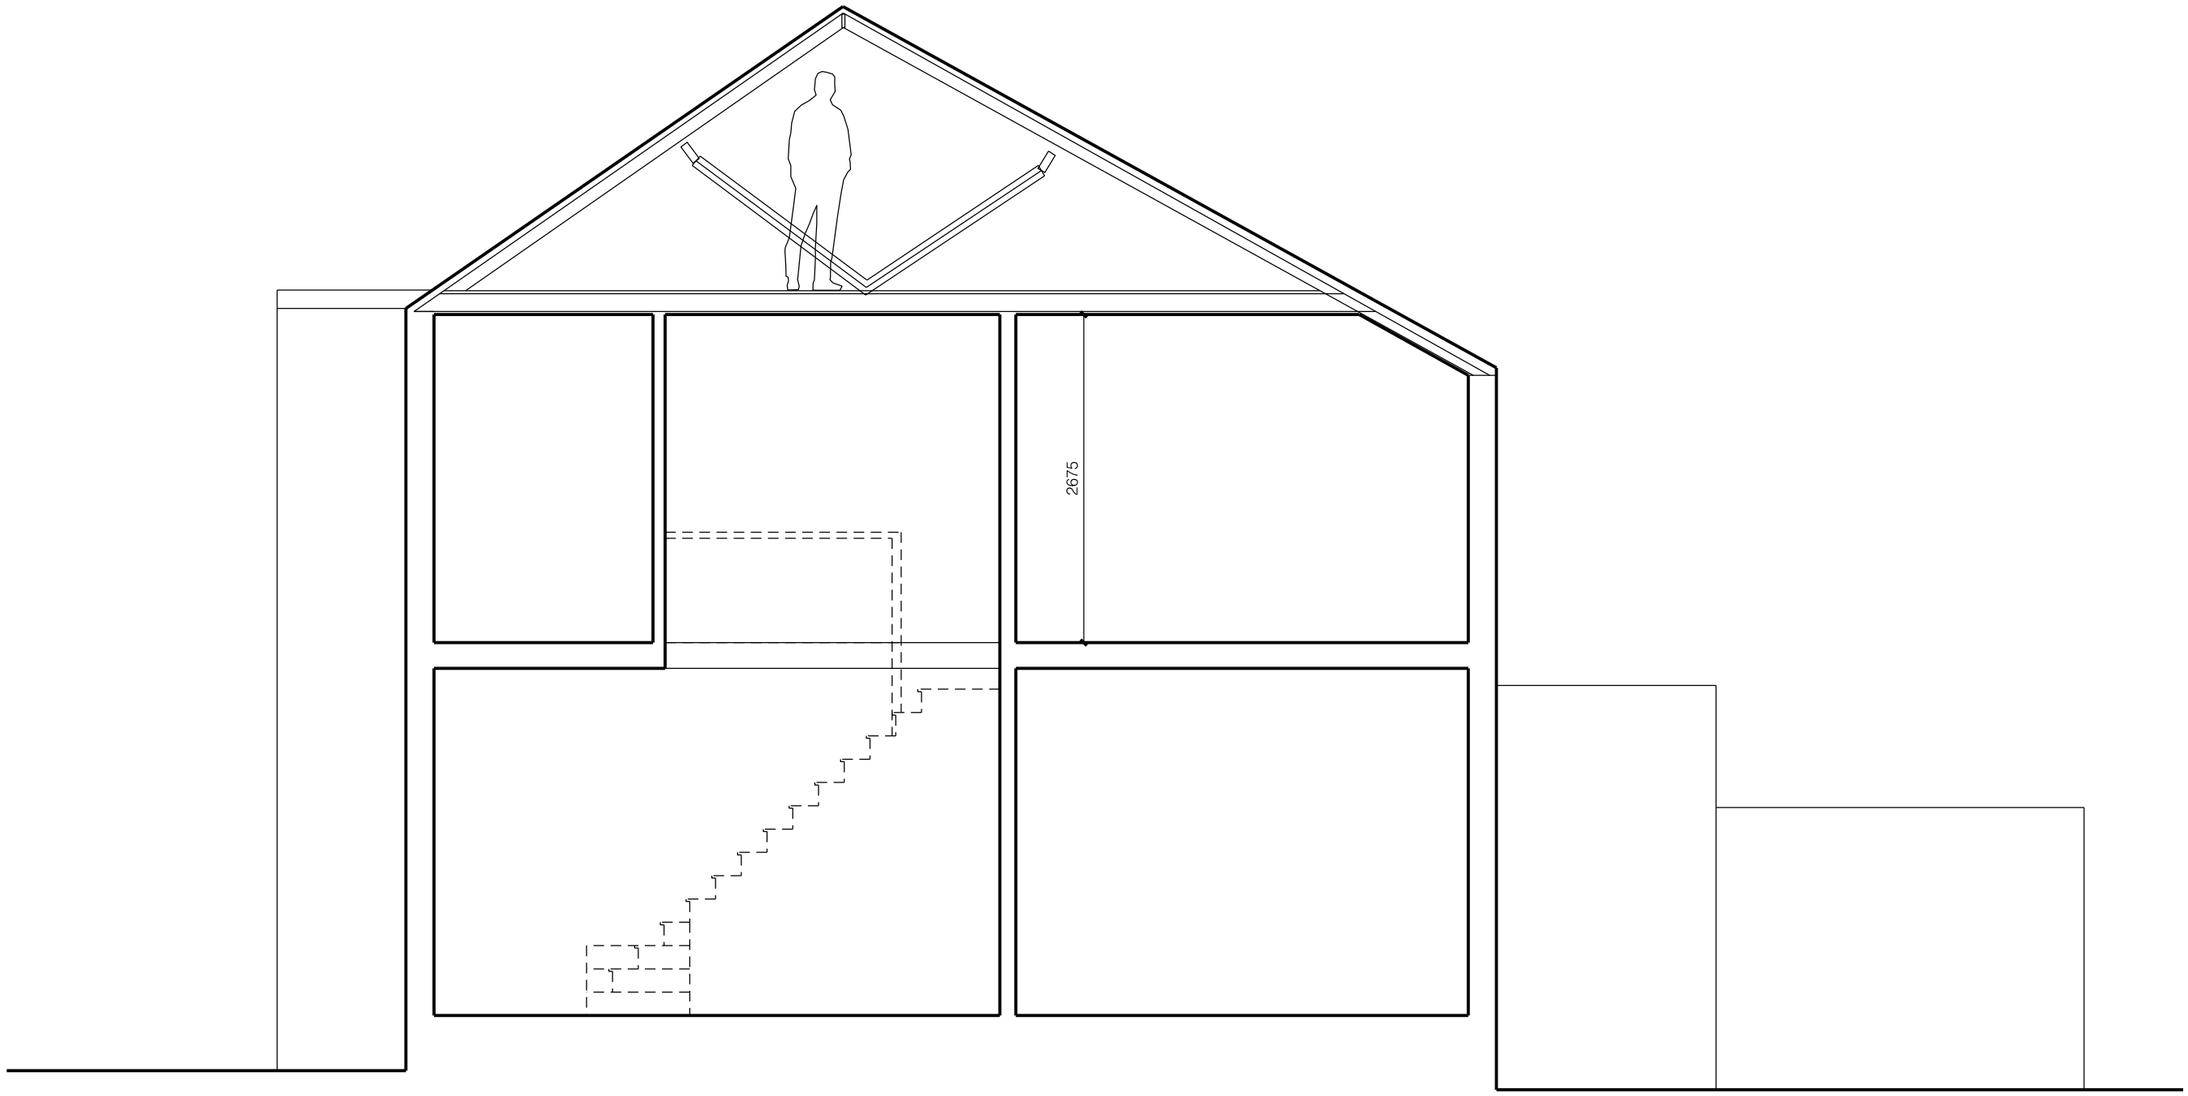


0M 1 2 3 4 5

Pierre Maré Architects Studio 1 6–16 Arbutus Street London E8 4DT	www.pierremare.com T: 020 7148 4569 M: 07957 618896 E: pierre@pierremare.com	Note: Unless indicated, this drawing is for information purposes only Do not scale, use figured dimensions only All discrepancies or errors to be reported to the Architect	Issue /Date /Revision PD APPLICATION /15–03–30 /A PD APPLICATION /15–04–10 /B	Project 40 SEYMOUR ROAD, N8 0BE Drawing Name Scale 1:50 /Original Size A3 EXISTING SECTION AA	Drawing Number 55 Revision PD–B