
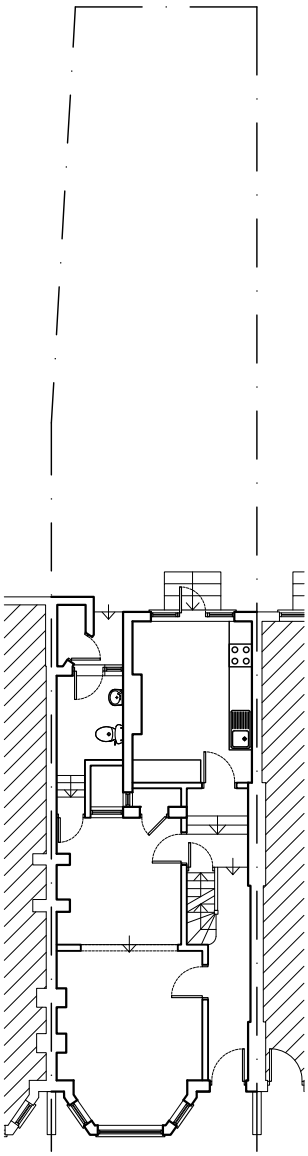


Site Plan as Existing

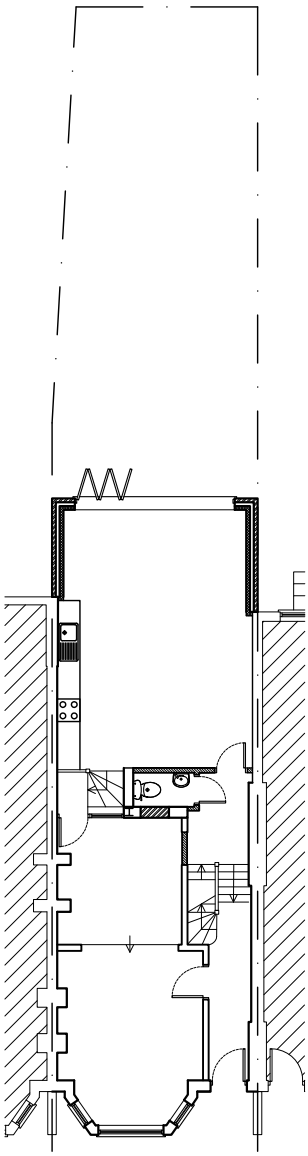

Site Plan as Proposed

No scaled dimensions to be taken from this drawing. All dimensions to be site checked.

0mm 20mm 40mm 60mm
0m 2m 4m 6m

Revisions

No.	Note	Date

CGA rchitects
221 East Barnet Road,
Barnet, Herts EN4 8QS
Tel: 020 8449 5100
Fax: 020 8449 5170

©

Client:
Mr & Mrs Pulhan

Site:
31 Priory Avenue,
London,
N8 7RP

Drawing Title:
Site Plan as Existing & Proposed

Scale: 1:200 @ A4

Date: Jan. 2015

Drg. No. 990/06

Rev. #