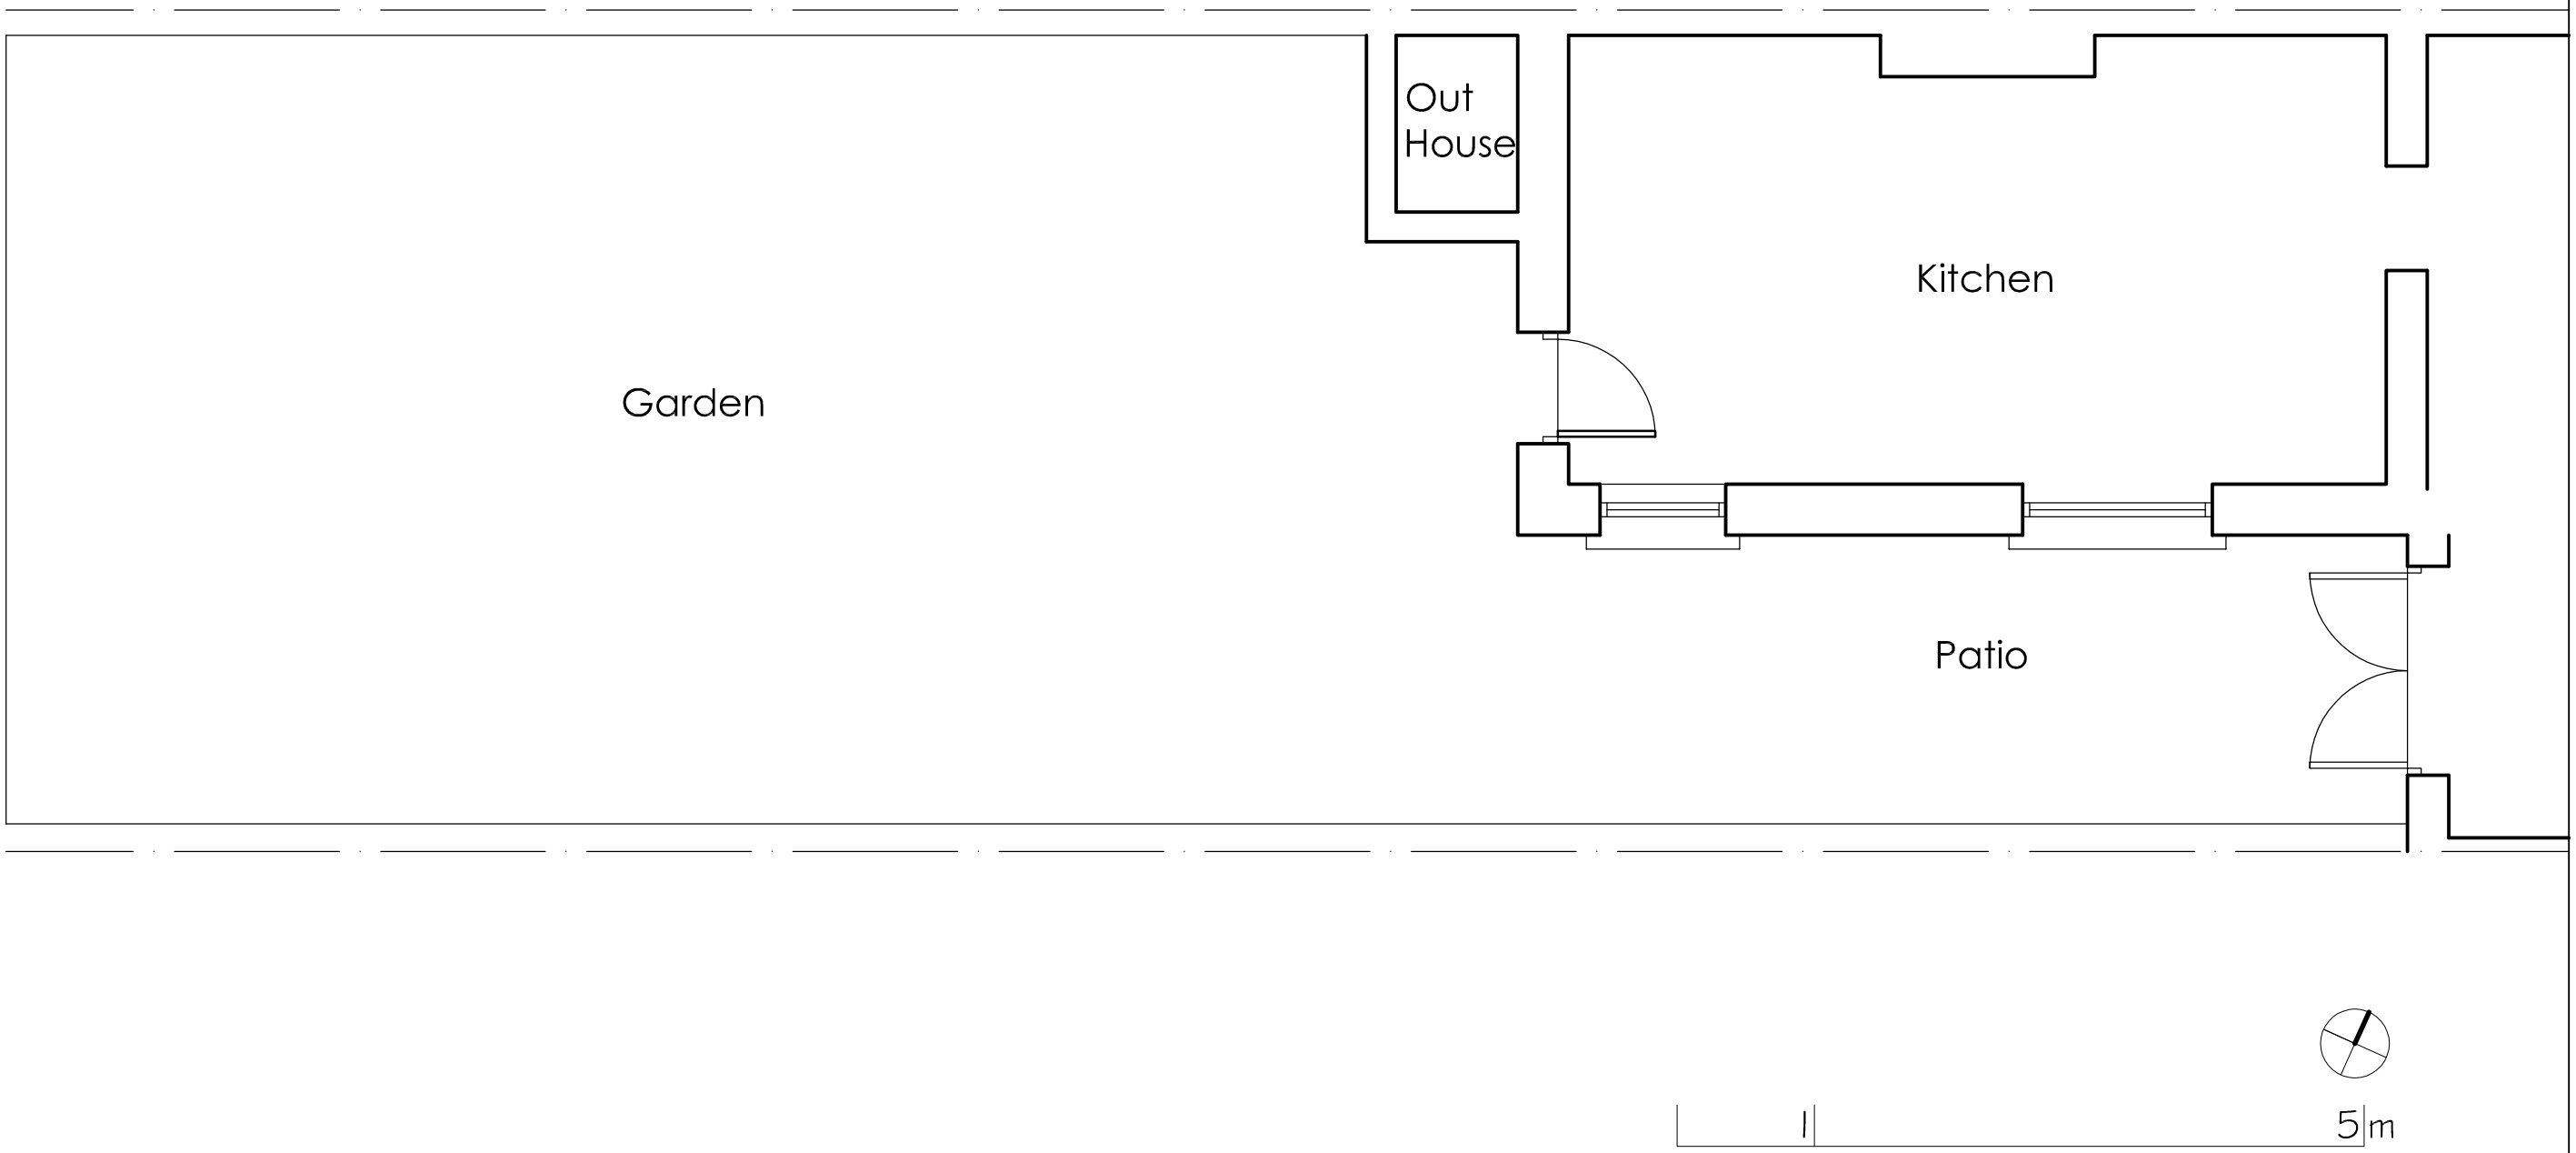

ALL DIMENSIONS TO BE CHECKED ON SITE
CONTRACTOR TO REPORT ANY DISCREPANCIES

THIS DRAWING IS THE PROPERTY & COPYRIGHT OF
STRANGE ASSOCIATES AND SHALL NOT BE COPIED
OR USED WITHOUT THEIR PERMISSION

Date	Rev	Revision	Date	Rev	Revision

Project:
33 Inderwick Road, N8

Drawing Title:
Existing Ground Floor Plan

Scale: 1:50@A3

Date: Feb 2015

Dwg No: 1252(P)01

Rev: _

strangeassociates
identity & place

e design@strange.myzen.co.uk
t 07932-010766