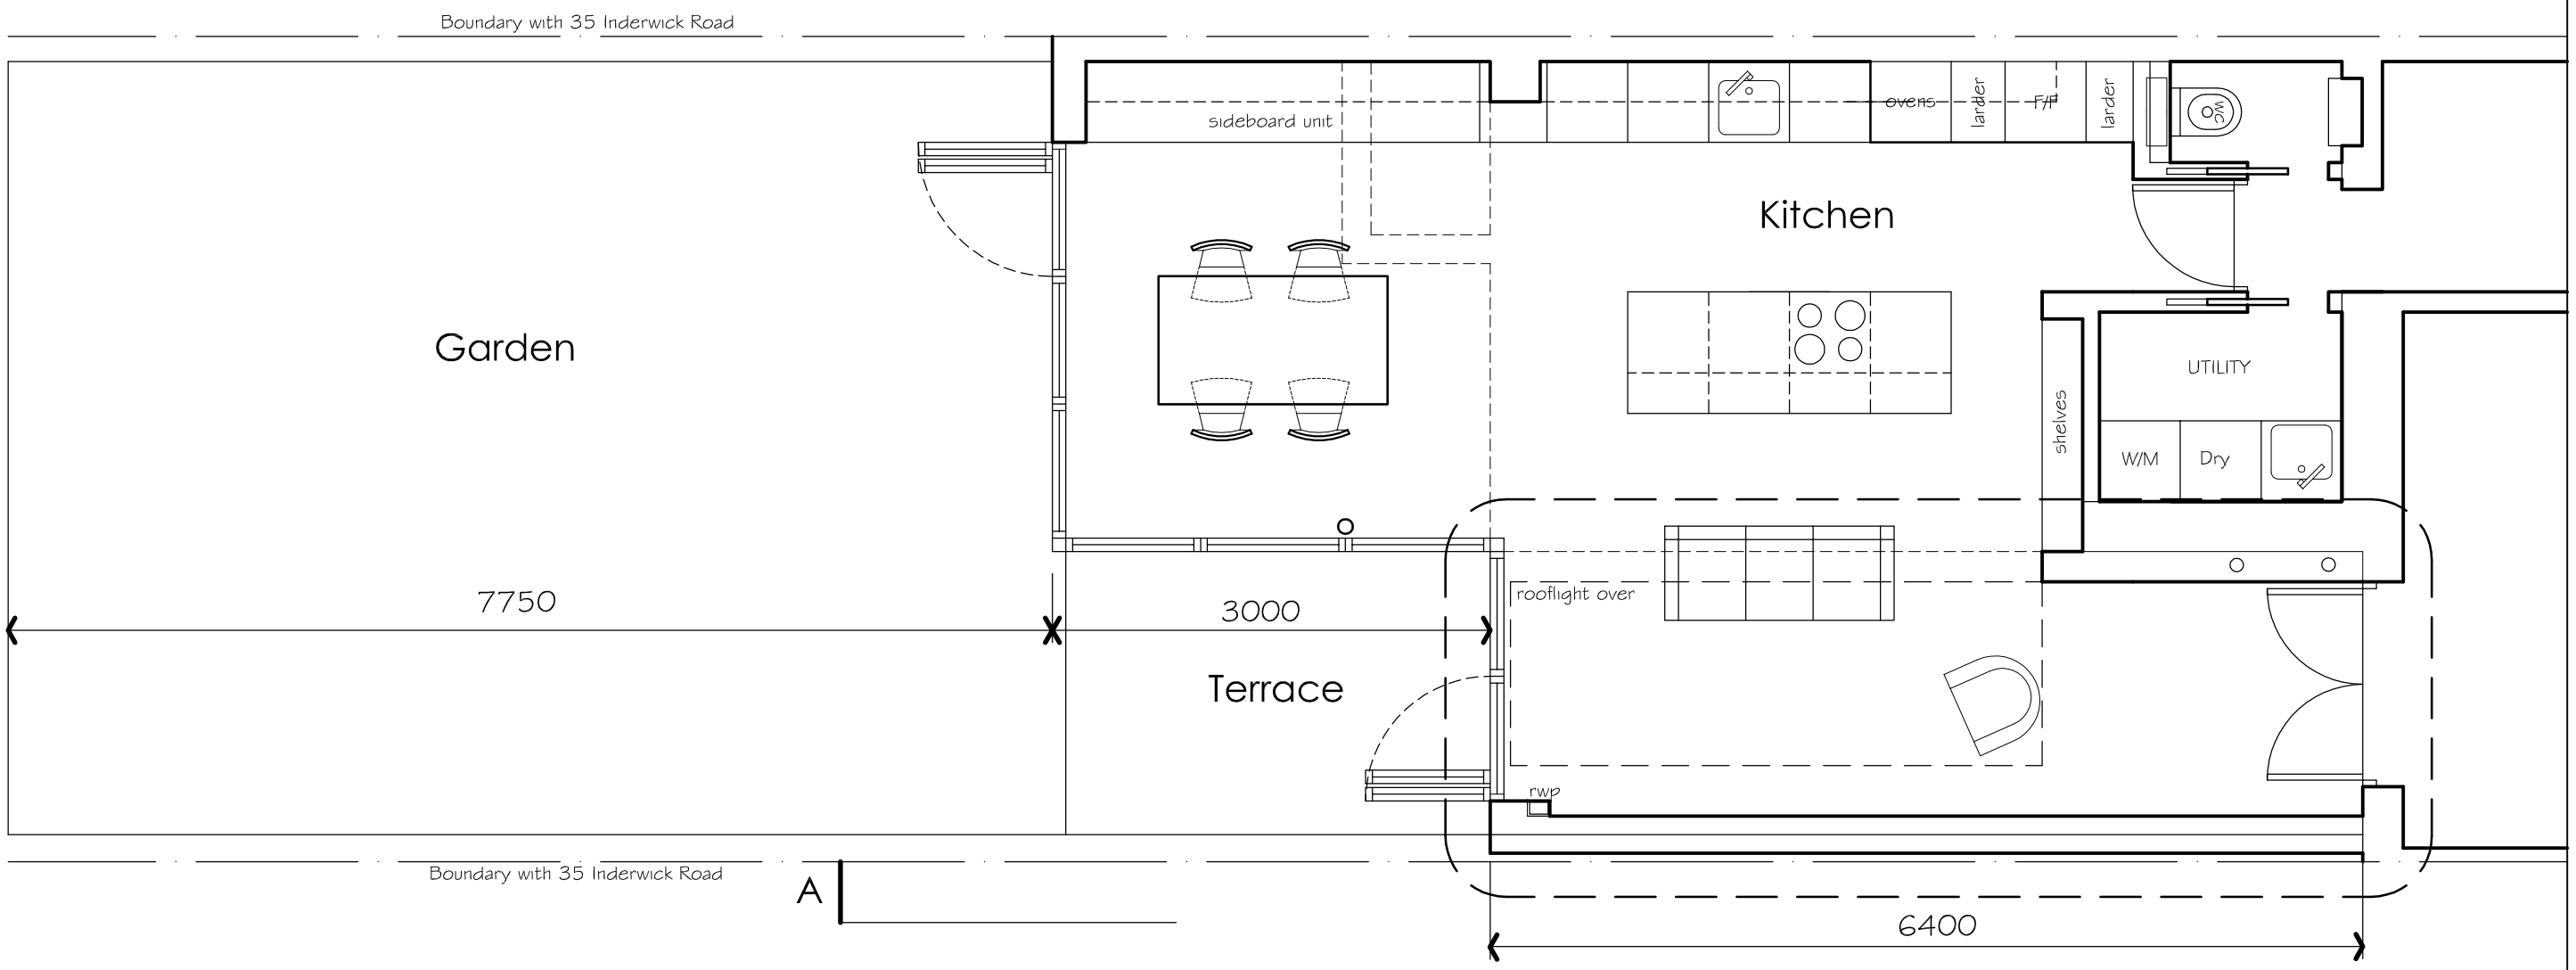

Dotted Line denotes proposed rear return infill extension submitted under separate Householder Planning Application

1 5m

ALL DIMENSIONS TO BE CHECKED ON SITE
CONTRACTOR TO REPORT ANY DISCREPANCIES

THIS DRAWING IS THE PROPERTY & COPYRIGHT OF STRANGE ASSOCIATES AND SHALL NOT BE COPIED OR USED WITHOUT THEIR PERMISSION

Date	Rev	Revision	Date	Rev	Revision

Project: 33 Inderwick Road, N8

Drawing Title: Proposed Ground Floor Plan

Scale:	Date:	Dwg No:	Rev:
1:50@A3	Feb 2015	1252(P)04	A

strangeassociates
identity & place
e design@strange.myzen.co.uk
t 07932-010766