

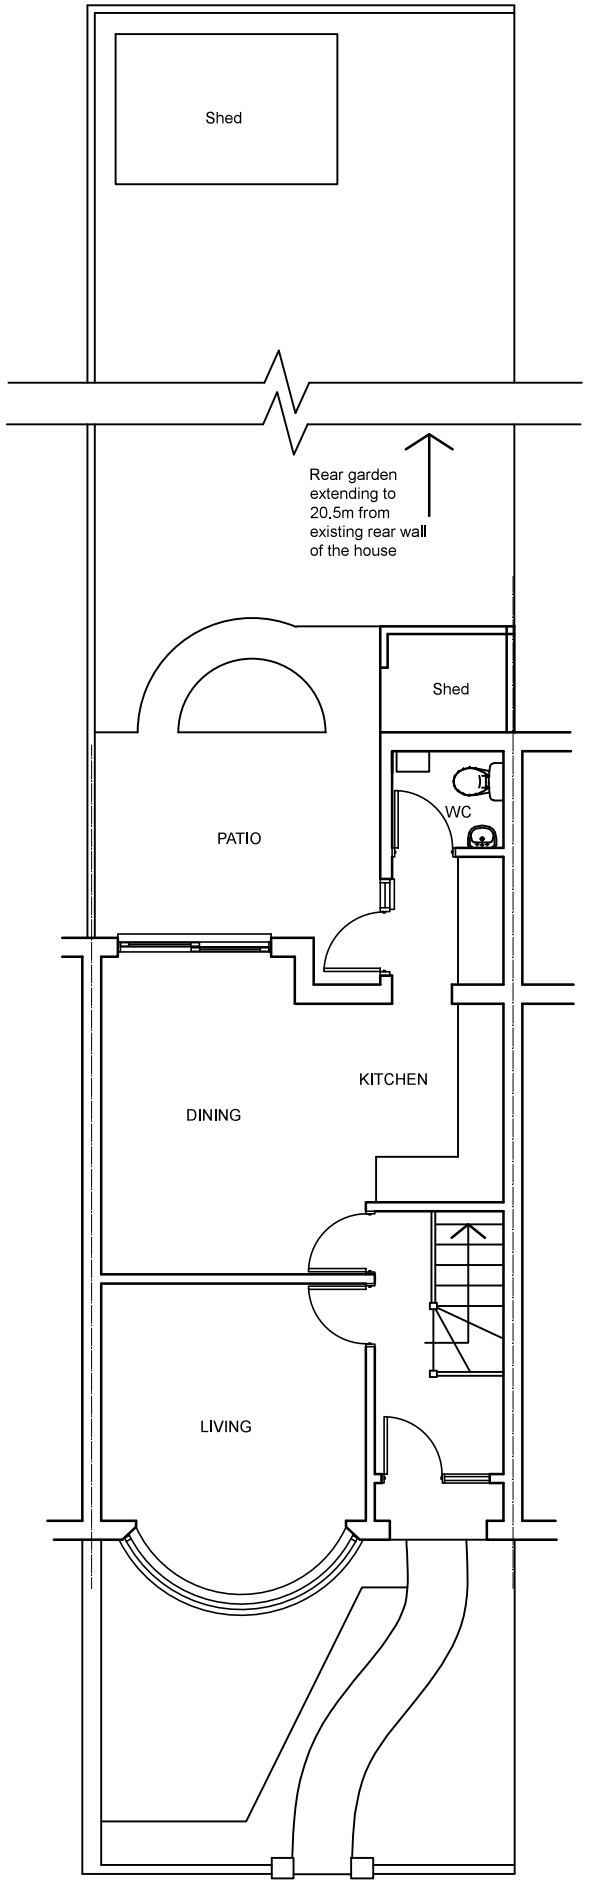



EXISTING GROUND
FLOOR PLAN +
SITE PLAN

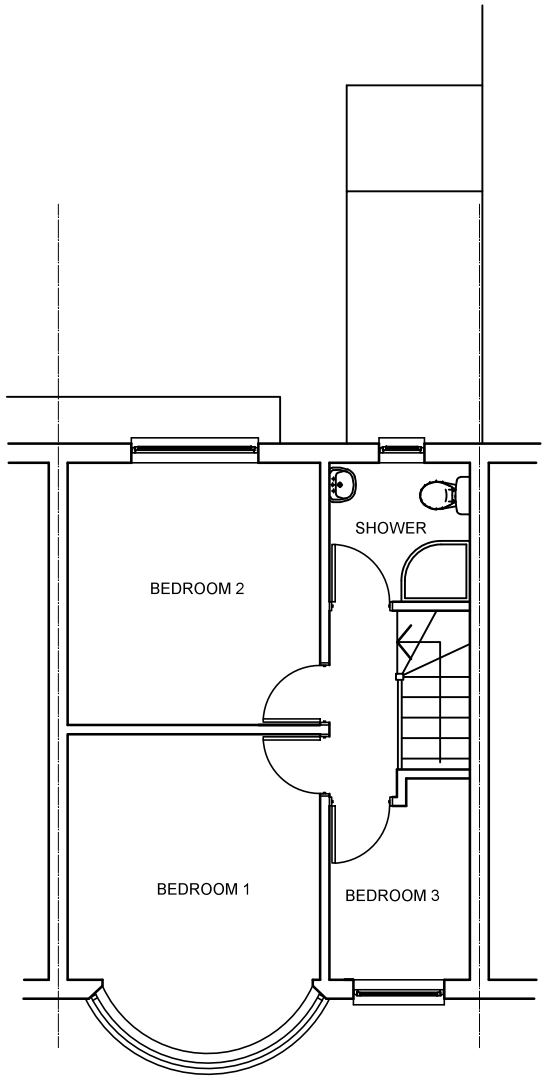


EXISTING FIRST
FLOOR PLAN

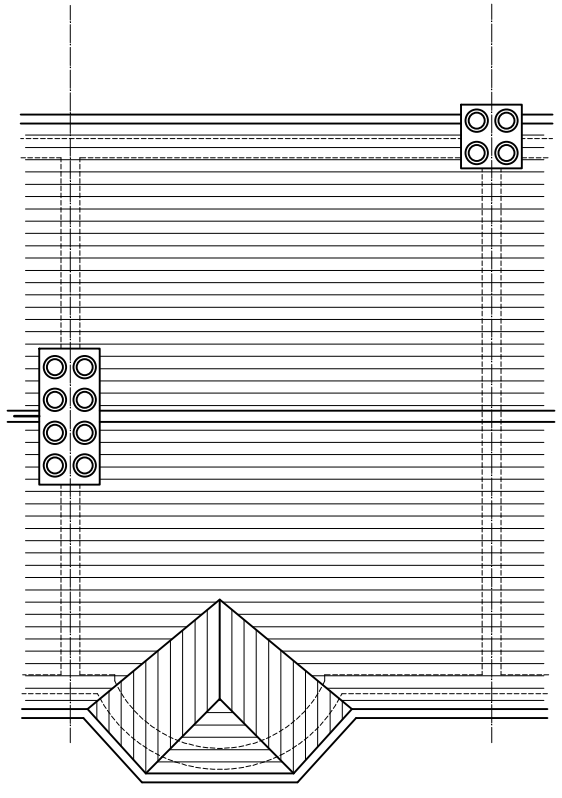

EXISTING ROOF PLAN

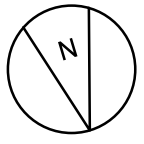

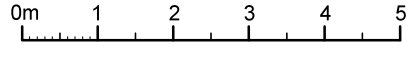

Client: Mr Myrteza Derri	Scale 1 : 100@A3 Date Mar 2015 Drawn N P	Title: Existing Plans and Site Plan	
Project: 41 Mayfair Gardens N17 7LP		MAYFAIR41	01