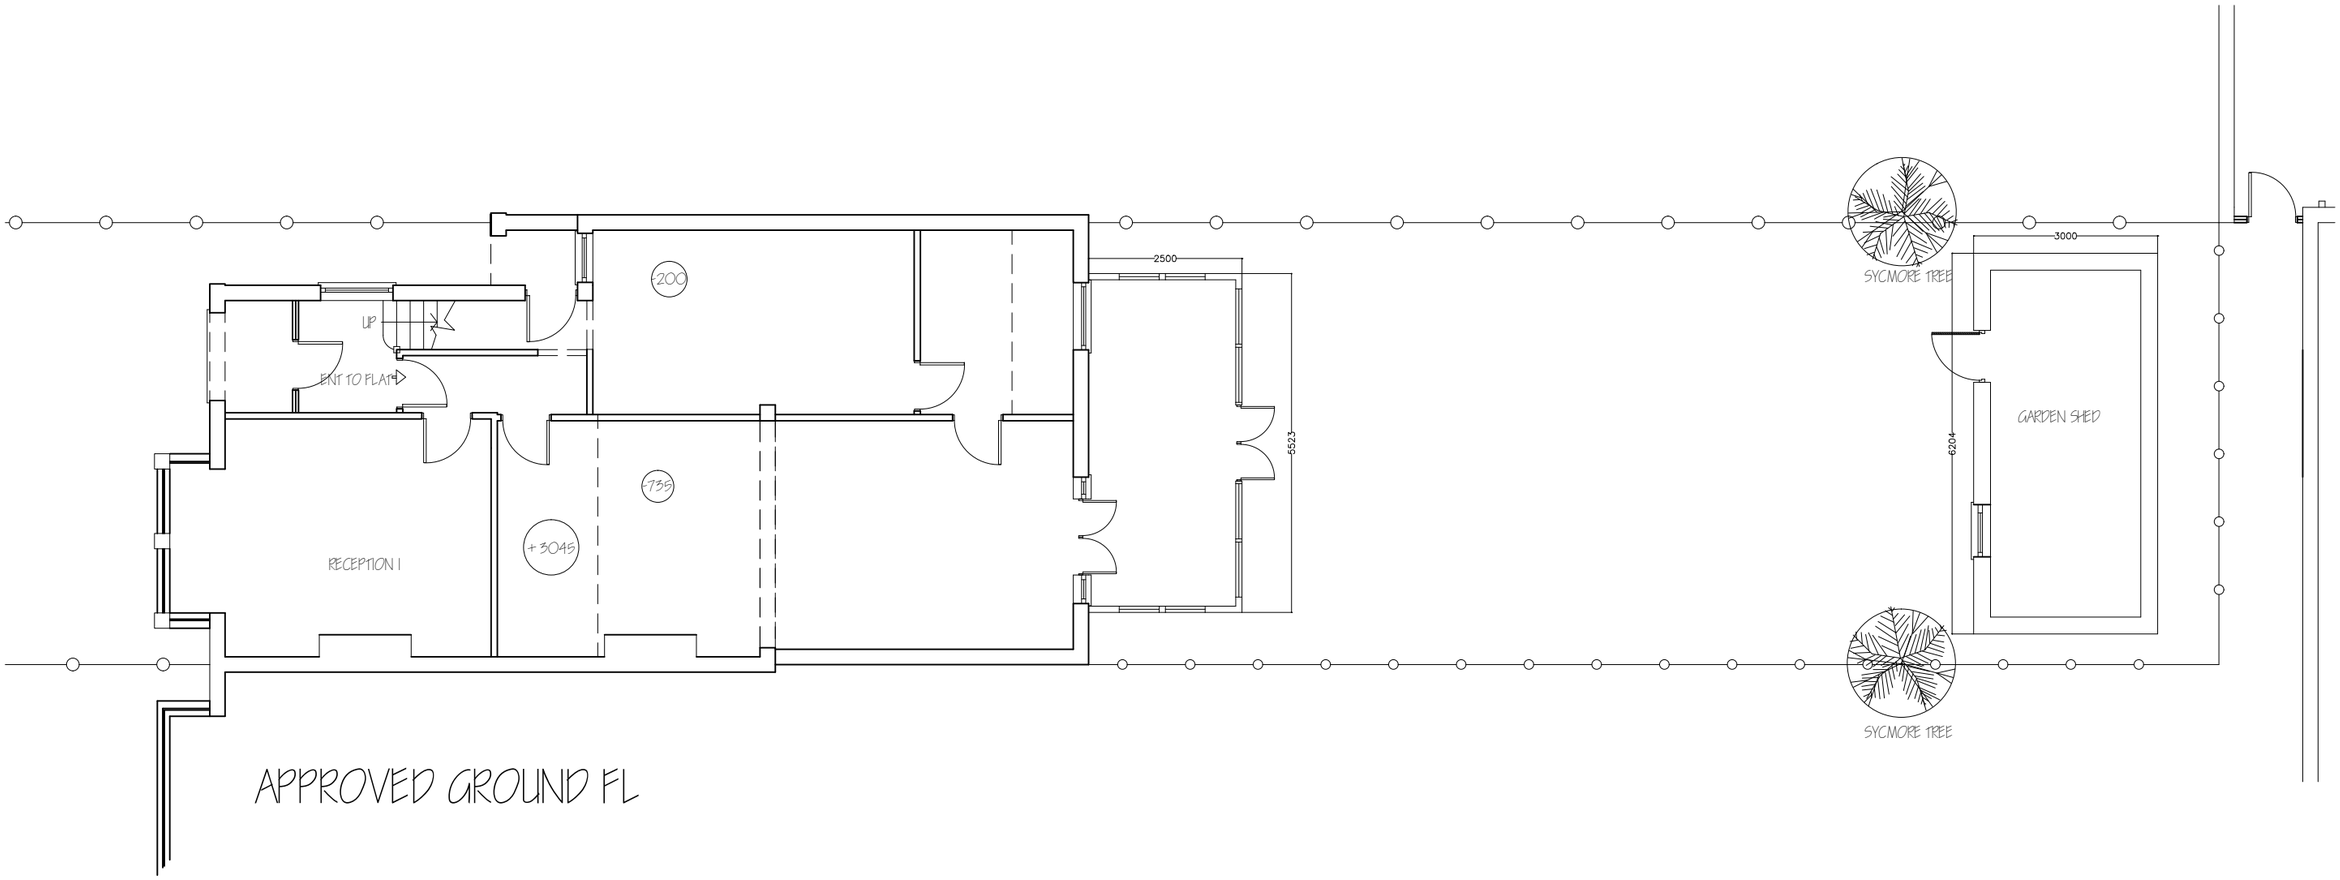

APPROVED GROUND FL

CLIENT
MR ABBI HYARE

NOTES
PLEASE NOTE THAT BEFORE BUILDING WORKS COMMENCES IT IS THE RESPONSIBILITY OF THE BUILDER OR OWNER TO SERVE PARTY WALL NOTICES TO ALL NEIGHBOURS. NO CONSTRUCTION WORK TO BE STARTED PRIOR TO COUNCIL'S APPROVAL. DRAWINGS TO BE READ IN CONJUNCTION WITH RELEVANT DRAWING AND SPECS. DRAWINGS NOT TO BE SCALED. FIGURED DIMENSIONS ONLY. ANY DISCREPANCIES ARE TO BE POINTED TO THE CONSULTANT. THE ARCHITECTURAL CONSULTANT IS NOT LIABLE FOR ANY FAULTS NOT RAISED. DRAWINGS NOT TO BE SCALED FOR LAND TRANSFER PURPOSES.

PROJECT
42 WESTON PARK
LONDON, N8 9TJ

DRAWING TITLE
EXISTING PLANS

PROJECT TITLE
MINOR AMENDMENT FOR REAR GARDEN SHED

0 1 2 3 4 5
1:100 @ A3 (METERS)

CONSULTANT
DESIGN GHAR LTD
ARCHITECTURAL DESIGNERS AND STRUCTURAL ENGINEERS
DESIGN GHAR LIMITED
ARCHITECTURAL DESIGNERS AND STRUCTURAL ENGINEERS
Office Suite 1, 30 Uphall Road, Ilford, Essex, IG1 2JF Mobile: 07877 254 950
Phone: 0203 514 6305, Email: dgltd@yahoo.co.uk

SHEET NO.
01a

DATE
MAR-2015