

This product includes mapping data licenced from Ordnance Survey with the permission of the Controller of Her Majesty's Stationery Office Crown Copyright 2014 LBH. All rights reserved. Licence no. 100019199

Right to Buy

Flat A
5 Vincent Road
LONDON
N22 6NE

FIRST FLOOR
3 BED FLAT

CS21684

Deed doc. No. 608
LR title No.

Scale
0 2 4 6 8 10 m

Overlay : None

Plan produced by on 17/03/2014

Scale 1:500 @ A4

BVES Drawing No. A4 misc.

PLANS 1

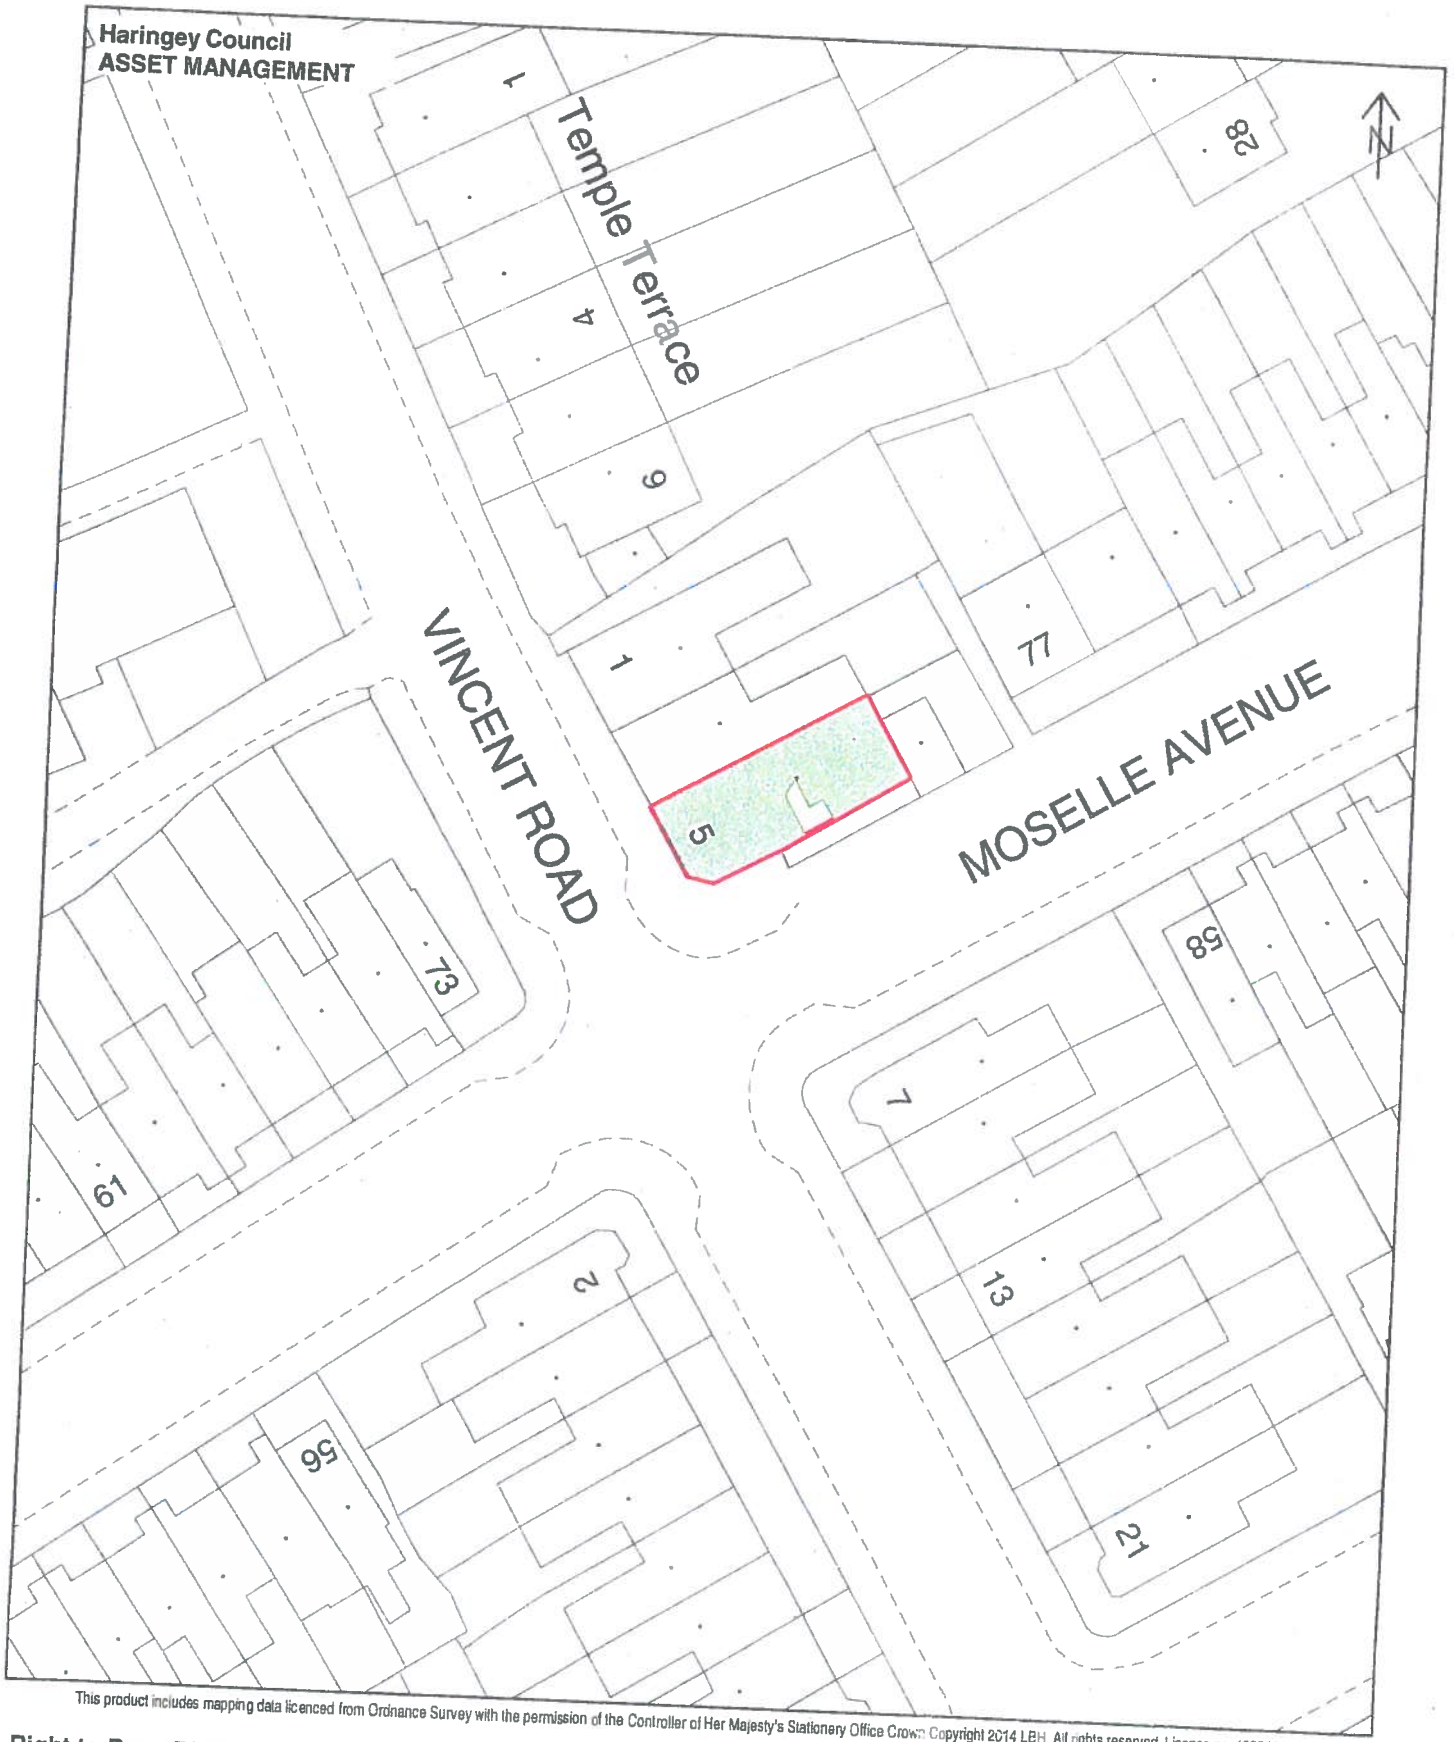

This product includes mapping data licenced from Ordnance Survey with the permission of the Controller of Her Majesty's Stationery Office Crown Copyright 2014 LBH All rights reserved. Licence no. 100019199

Right to Buy - BLOCK PLAN

5-5a Vincent Road
Wood Green
LONDON
N22 6NE

Red verging - Extent of block
Green shading - Ground Floor Shop excluded from RtB block

Overlay : H & SS - Housing

Plan produced by Janice Dabinett on 18/06/2014

Scale 1:500 @ A4

BVES Drawing No. A4 0265e

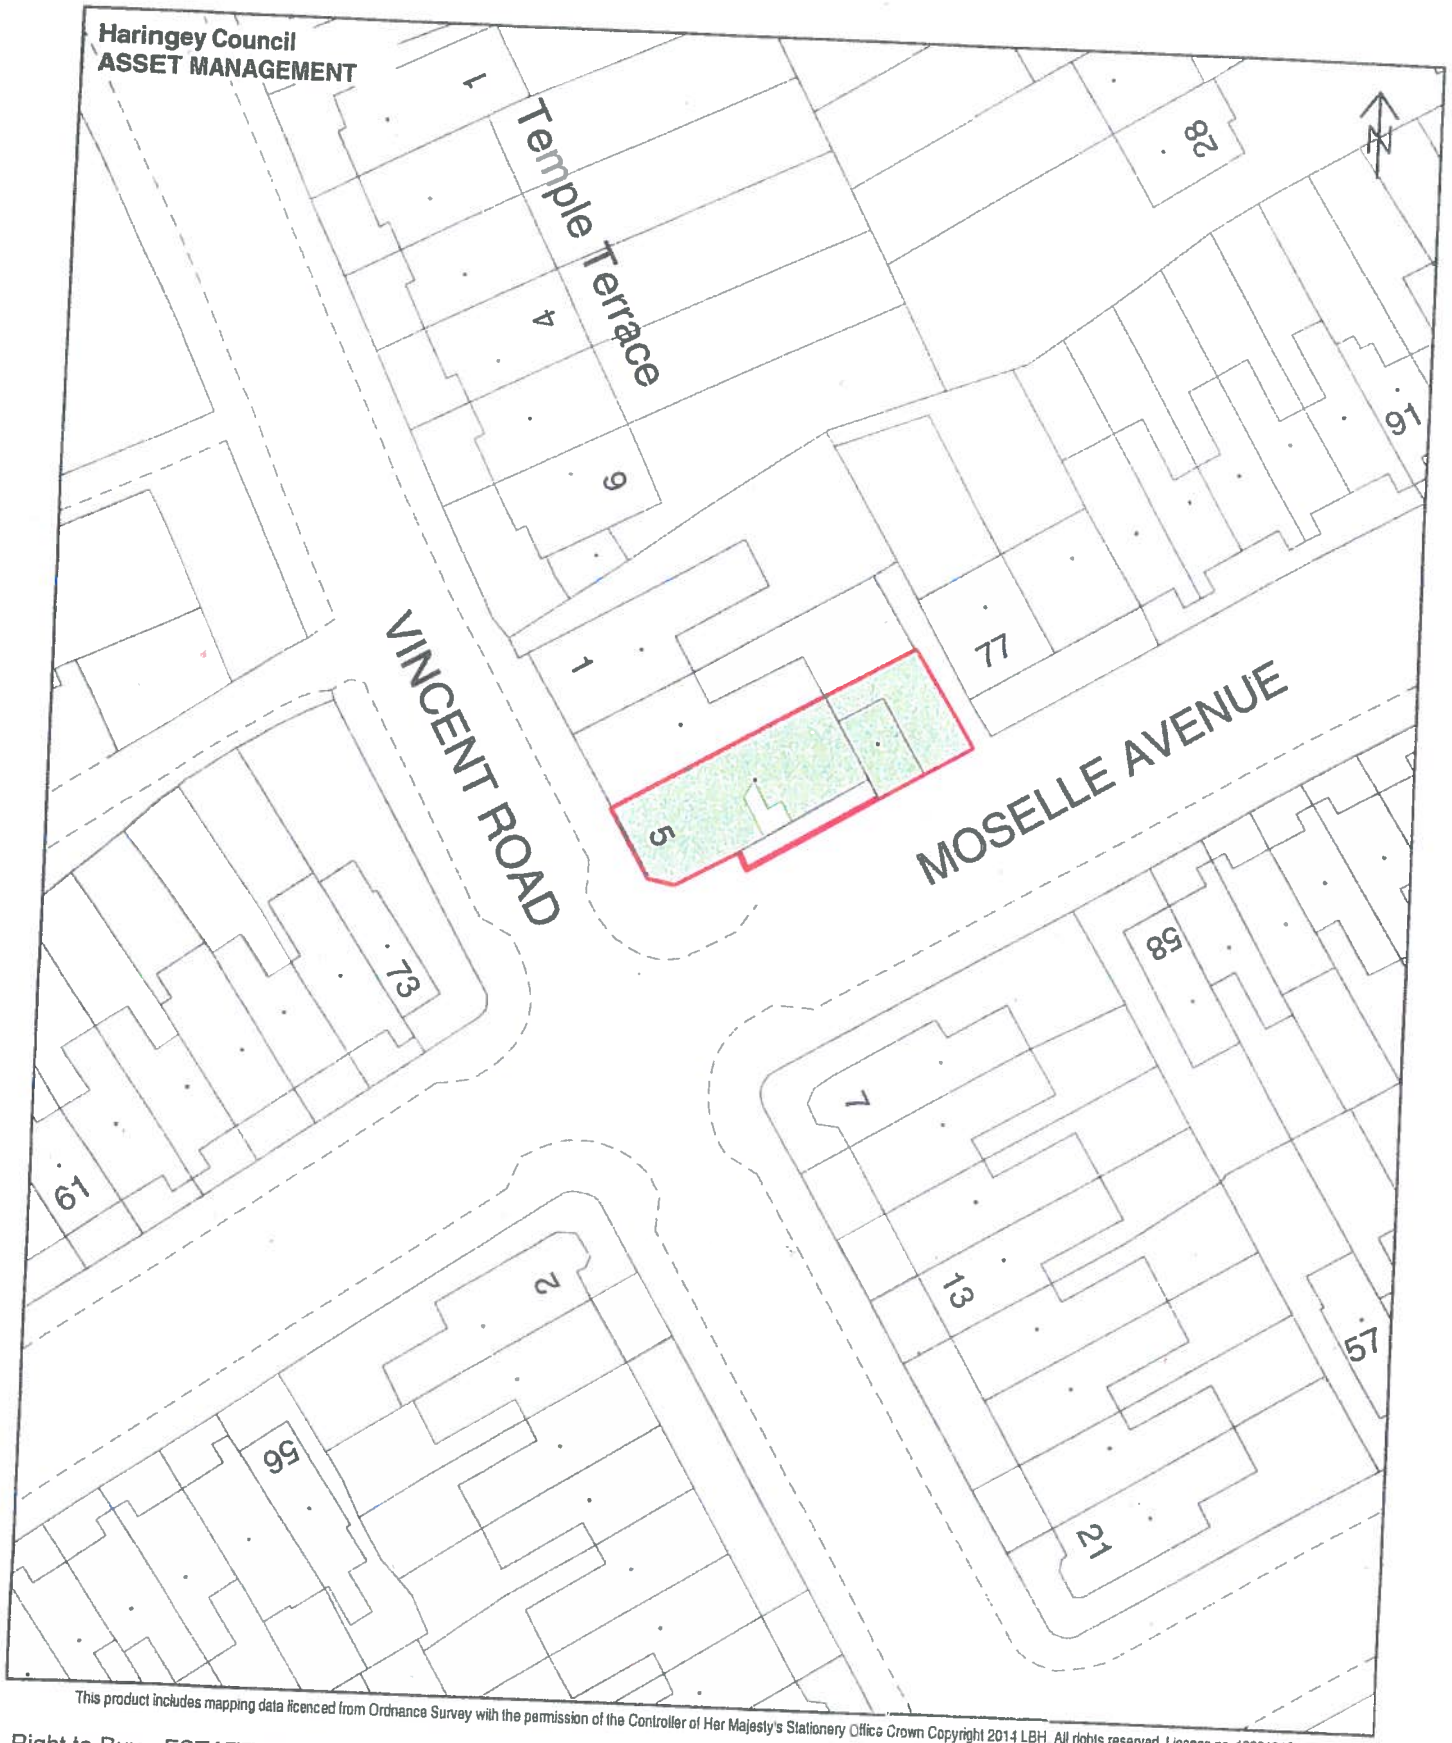

This product includes mapping data licenced from Ordnance Survey with the permission of the Controller of Her Majesty's Stationery Office Crown Copyright 2014 LBH. All rights reserved. Licence no. 100019199

Right to Buy - ESTATE PLAN

5-5a Vincent Road
Wood Green
LONDON
N22 6NE

Red verging - Extent of estate
Green shading - Ground Floor Shop excl from RtB estate

Patrick Rice

Scale
0 2 4 6 8 10 m

Overlay : H & SS - Housing

Plan produced by Janice Dabinett on 18/06/2014

Scale 1:500 @ A4

BVES Drawing No. A4 0265d

PLAN 3



This product includes mapping data licenced from Ordnance Survey with the permission of the Controller of Her Majesty's Stationery Office Crown Copyright 2014 LBH. All rights reserved. Licence no. 100019199

Right to Buy

Flat A
5 Vincent Road
LONDON
N22 6NE

SECOND FLOOR
3 BED FLAT.

CS21684

Deed doc. No. 608
LR title No.

Scale
0 2 4 6 8 10 m

Overlay : None

Plan produced by on 17/03/2014

Scale 1:500 @ A4

BVES Drawing No. A4 misc.

Plan 1

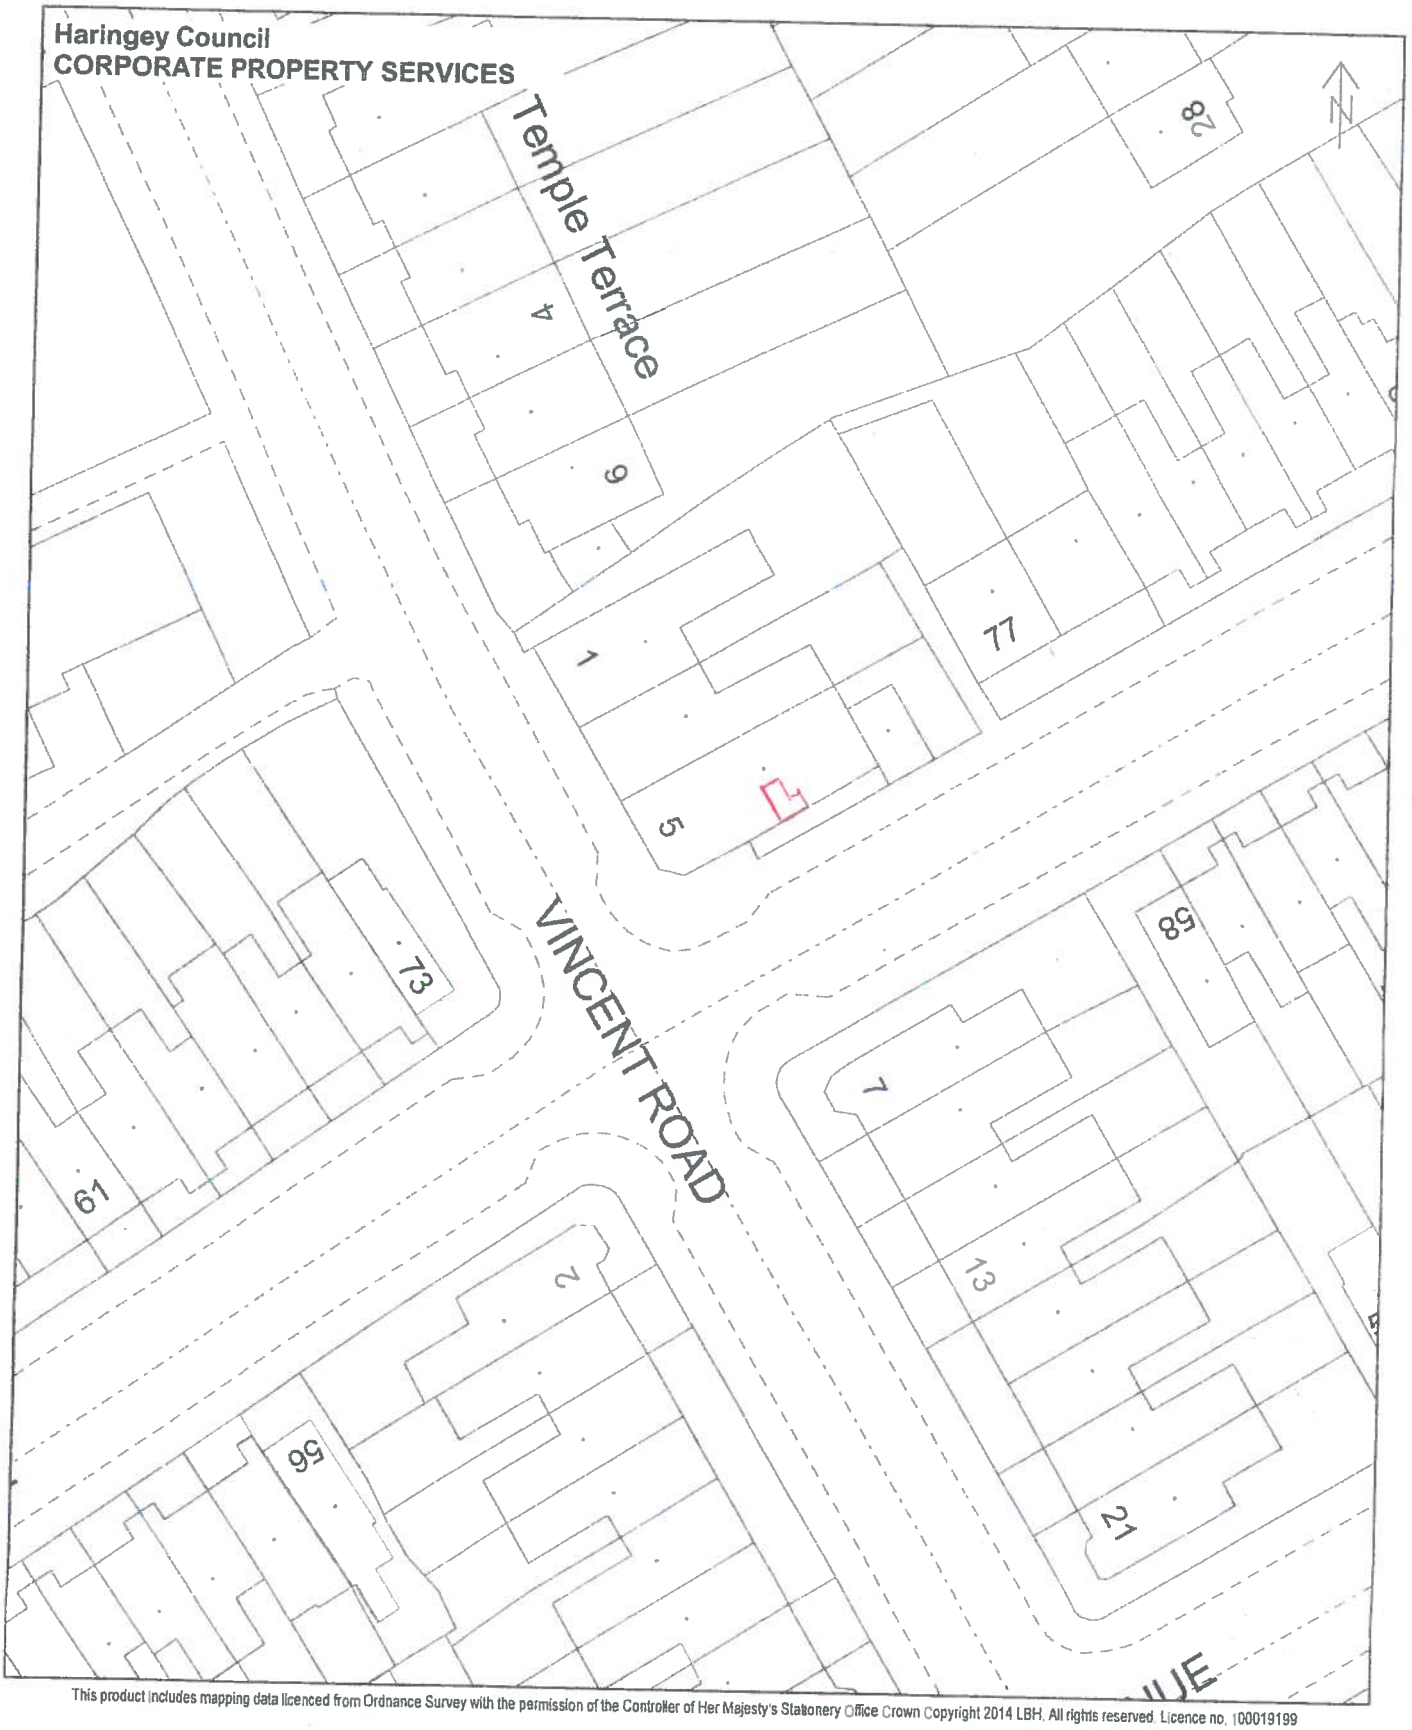

This product includes mapping data licenced from Ordnance Survey with the permission of the Controller of Her Majesty's Stationery Office Crown Copyright 2014 LBH. All rights reserved. Licence no. 100019199

Right to Buy

Flat A
5 Vincent Road
LONDON
N22 6NE

GROUND FLOOR
(3 BED FLAT)

Scale
0 2 4 6 8 10 m

CS21684

Deed doc. No. 608
LR title No.

Overlay : None

Plan produced by on 17/03/2014

Patrick Joyce

Scale 1:500 @ A4

BVES Drawing No. A4 misc.

PLAN 1