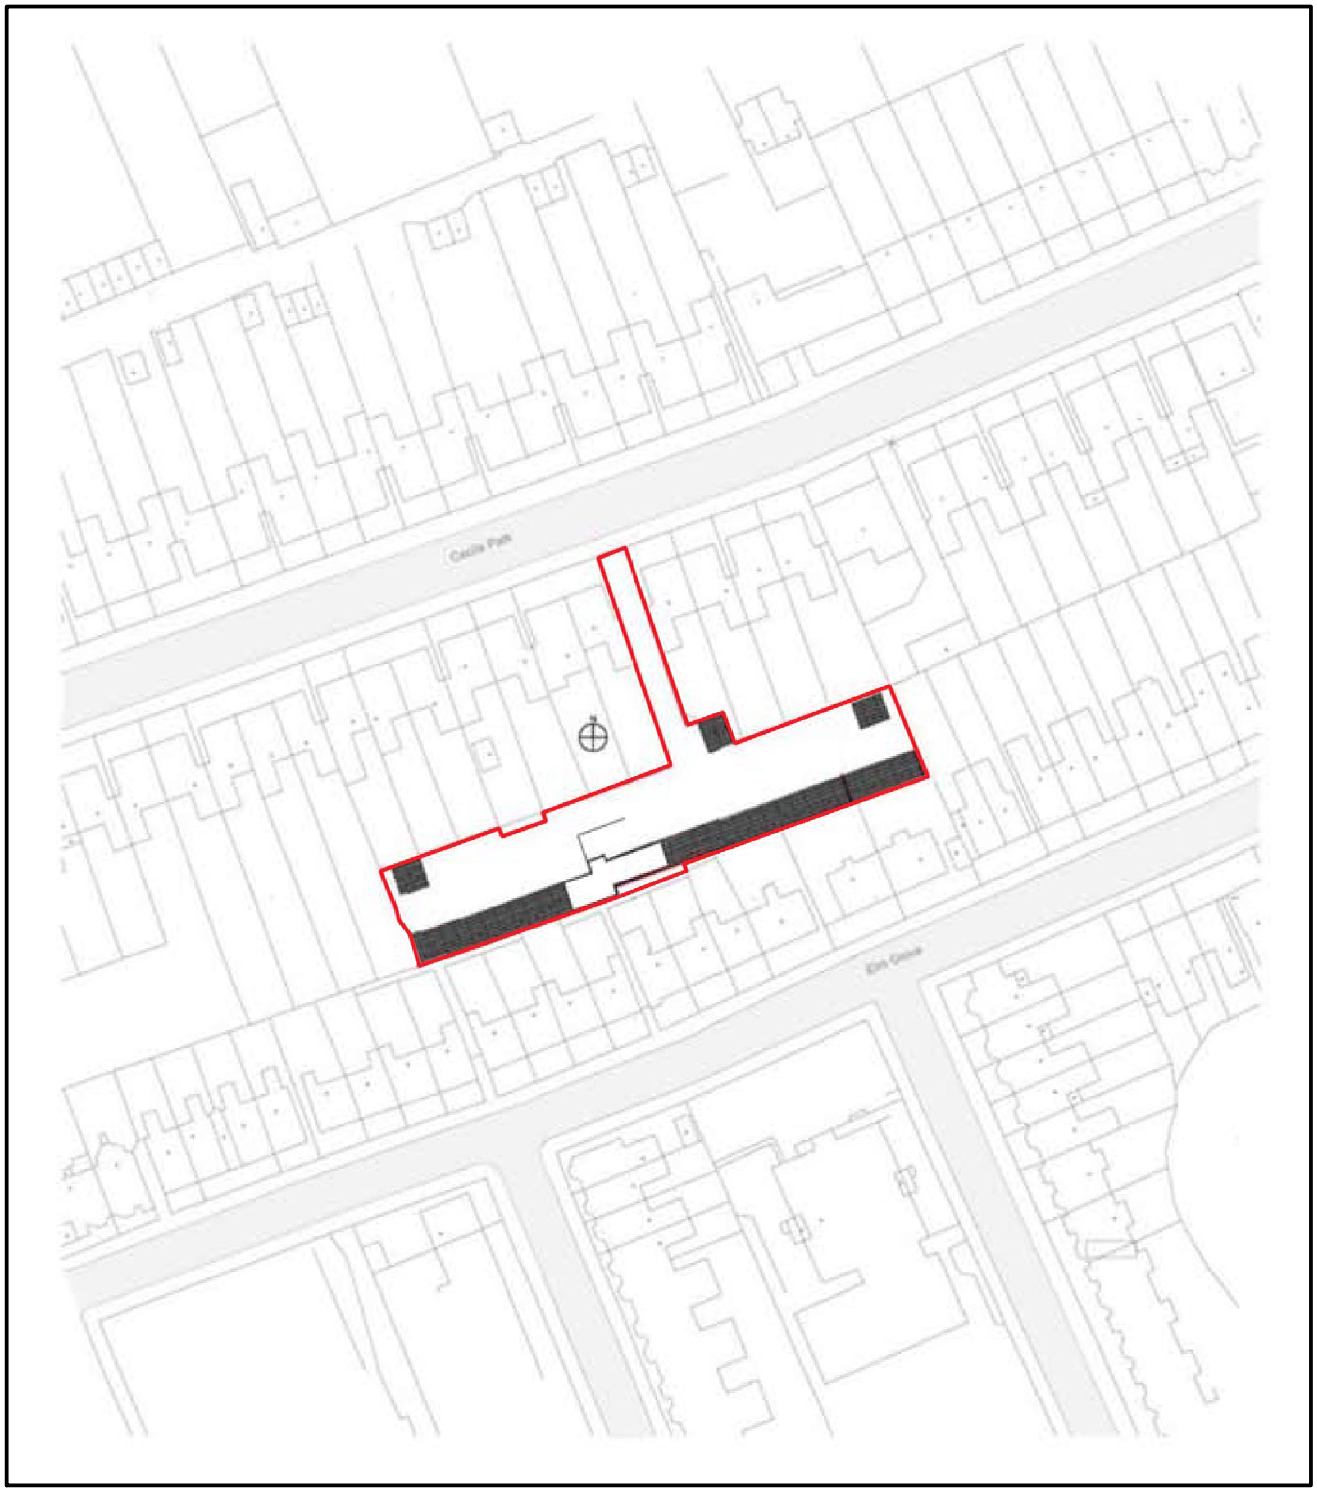


Rev A

0 10 20 30 40 50

crawford partnership | architecture interior design
RIBA Chartered Practice
1a Muswell Hill, London, N10 3TH
Tel: 020 8444 2070 · Fax: 020 8444 1180
info@crawfordpartnership.co.uk
www.crawfordpartnership.co.uk
Company number 3499361

Location Plan - Rev A			SCALE: 1:1250 @ A4	REV: D	
PROJECT: Cecile Park, N8 9AX		CLIENT: Dudrich Developments Ltd		REV: C	
DRAWING NO.: 2012-283/03-001	REV: A	STATUS: Tender		REV: B	
DRAWN: JP / OS / JR	CHECKED: AC	DATE: 14 July 2014		REV: A	Red line boundary altered 11/07/14