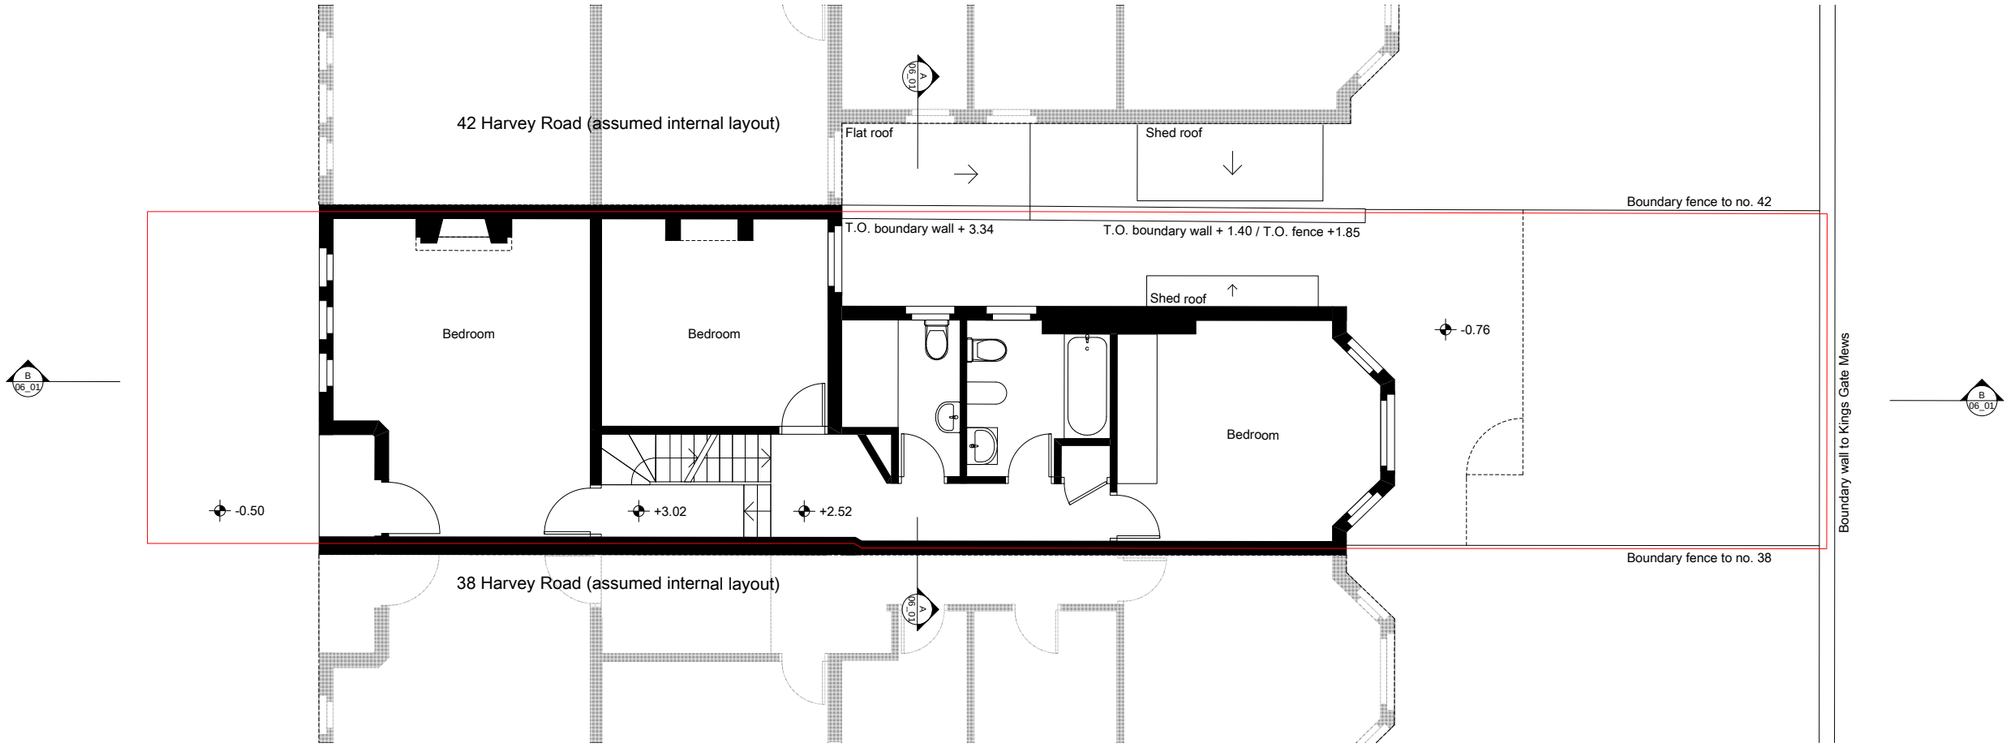

Rev.	Description	Issued to	Date Issued
P00	Planning Issue	Haringey Council	06.03.2015

Notes

Do not scale from drawings
Erros to be reported immediately to Architect.
To be read in conjunction with all relevant Architects', Services and Structural Engineers' drawings.
All existing site, tree and building information has been compiled from different sources. All dimensions to be checked on site.

N

0 1m 2m 5m

DEMIAN ERBAR ARCHITECTS

92 DRESDEN ROAD, LONDON N19 3BQ
+44 (0)7746820317
mail@demianerbar.com
www.demianerbar.com

Project	40 Harvey Road N8 9PA	Project No	106
Client	Eric Langham, Janice Molineux		
Date	January 2015		
Scale/Format	1:100 / A3	Issue	P00
Drawing Name	Existing First Floor	Drawing No	01_02