
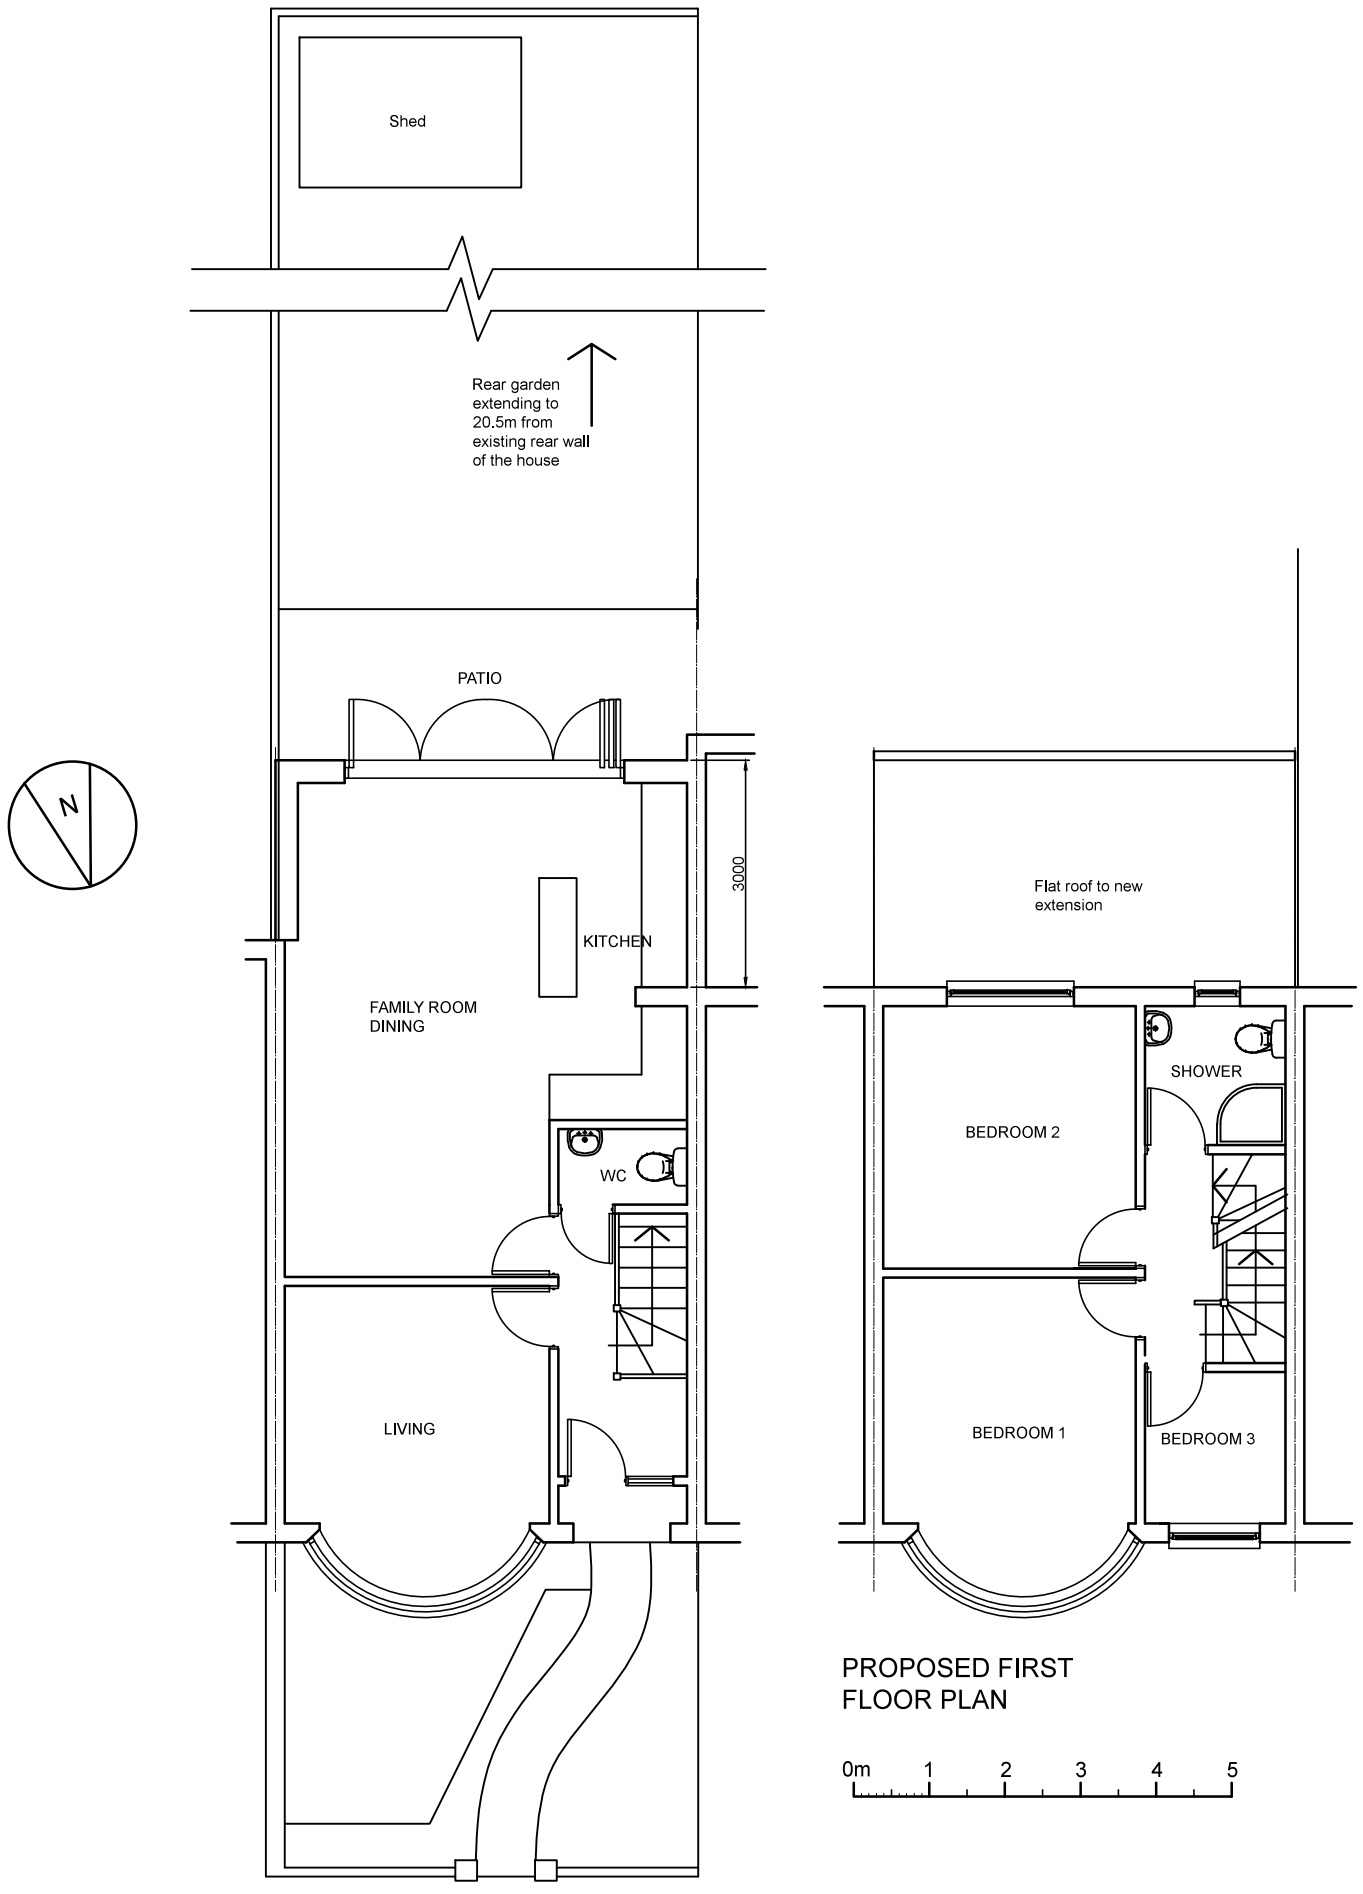


PROPOSED GROUND FLOOR PLAN + SITE PLAN

PROPOSED FIRST FLOOR PLAN

0m 1 2 3 4 5

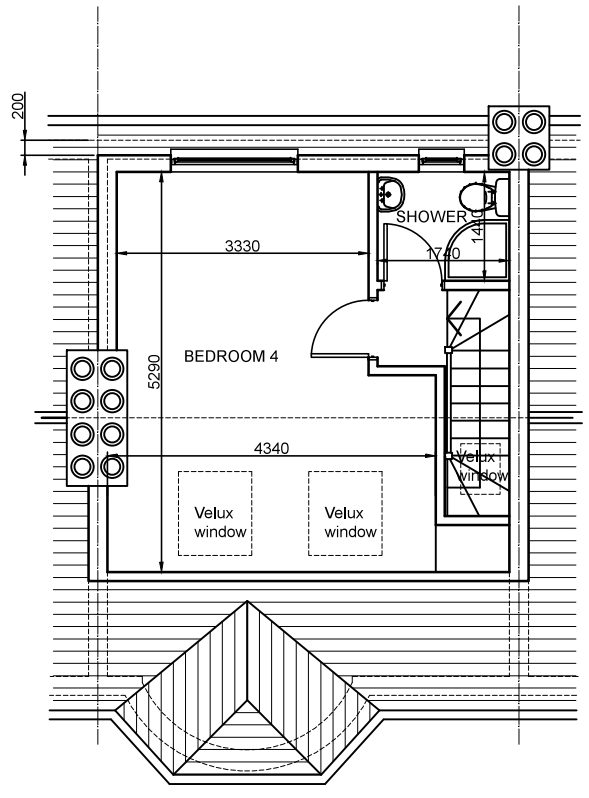

PROPOSED LOFT ROOM PLAN

Client: Mr Myrteza Derri	Scale 1 : 100@A3 Date Mar 2015 Drawn N P	Title: Proposed Plans and Site Plan
Project: 41 Mayfair Gardens N17 7LP		MAYFAIR41 03