


OS MAP SCALE 1:250

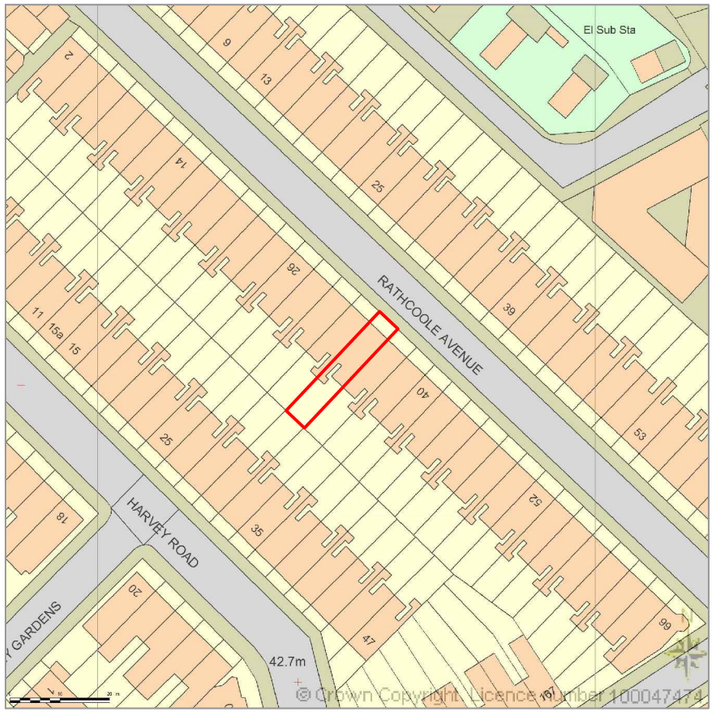

AERIAL VIEW NTS

0 25 50 75 100 125

REV: D	
REV: C	
REV: B	
REV: A	

OS MAP — SCALE: 1:1250@A3

PROJECT: 34 RATHCOOLE AVENUE	CLIENT: PRIVATE CLIENT
DRAWING NO.: 1502-001 REV:	STATUS: CERTIFICATE OF LAWFULNESS
DRAWN: MG CHECKED: PG	DATE: MARCH 2015

NOTES:

archsystem
architecture interior design
T: 077 1951 4556
E: goralczyk.piotr@gmail.com