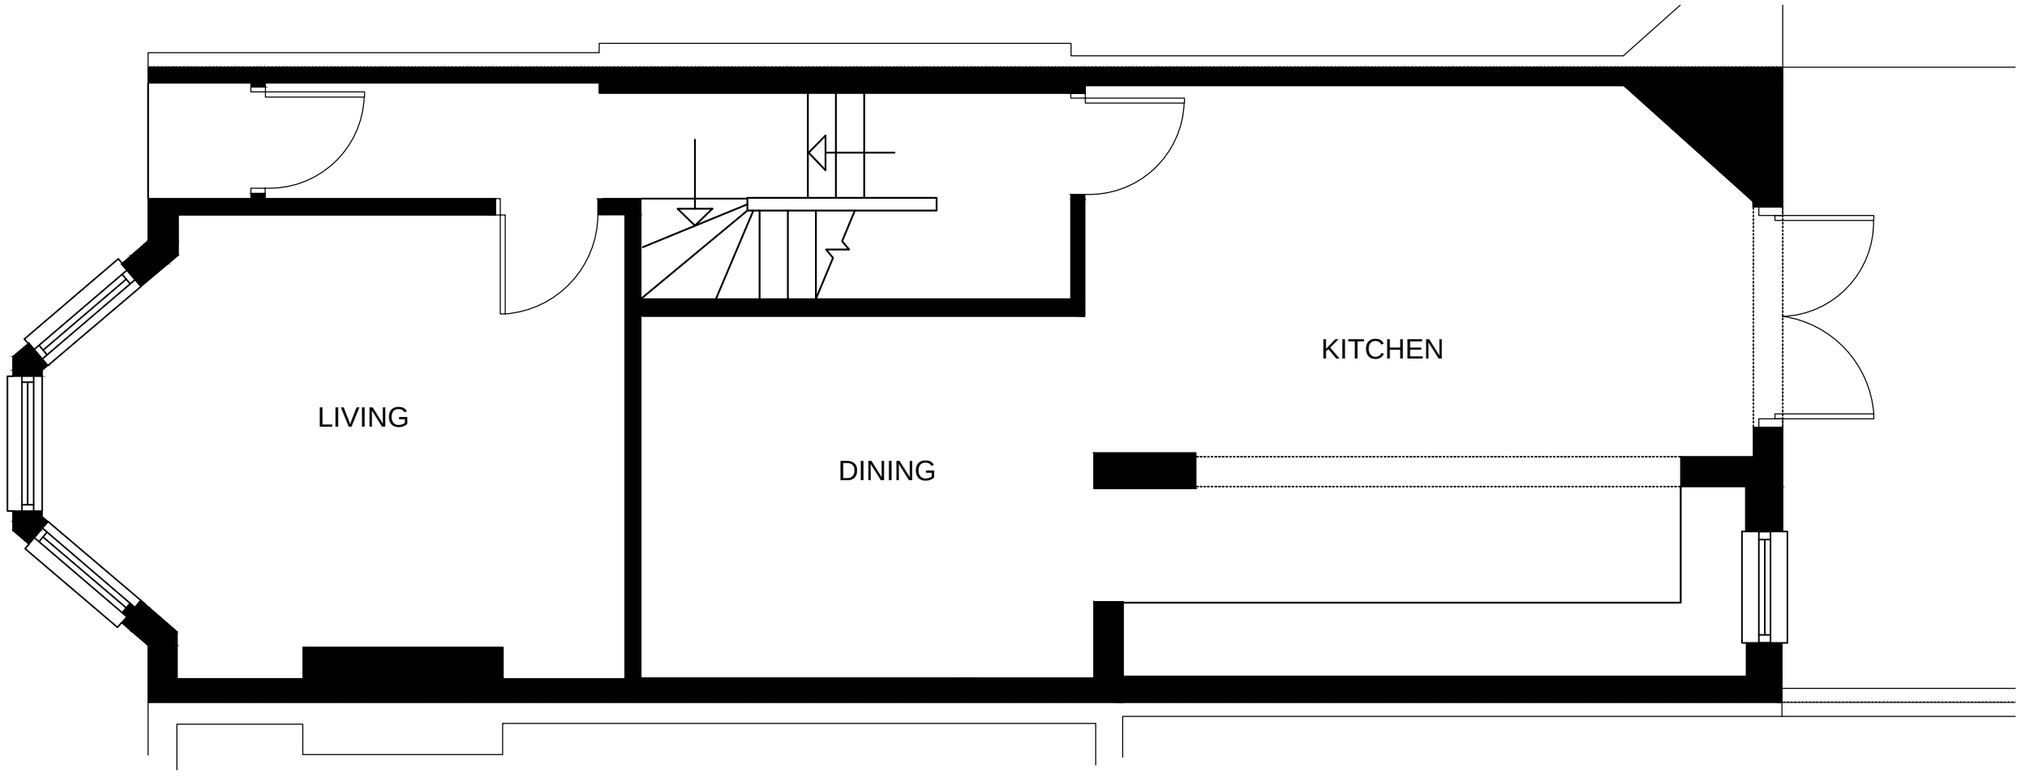


0 1 2 3 4 5


REV: D	
REV: C	
REV: B	
REV: A	

EXISTING GROUND FLOOR PLAN — SCALE: 1:50@A3

PROJECT: 34 RATHCOOLE AVENUE	CLIENT: PRIVATE CLIENT
DRAWING NO.: 1502-003 REV:	STATUS: CERTIFICATE OF LAWFULNESS
DRAWN: MG CHECKED: PG	DATE: MARCH 2015

NOTES:

archsystem
architecture interior design
T: 077 1951 4556
E: goralczyk.piotr@gmail.com

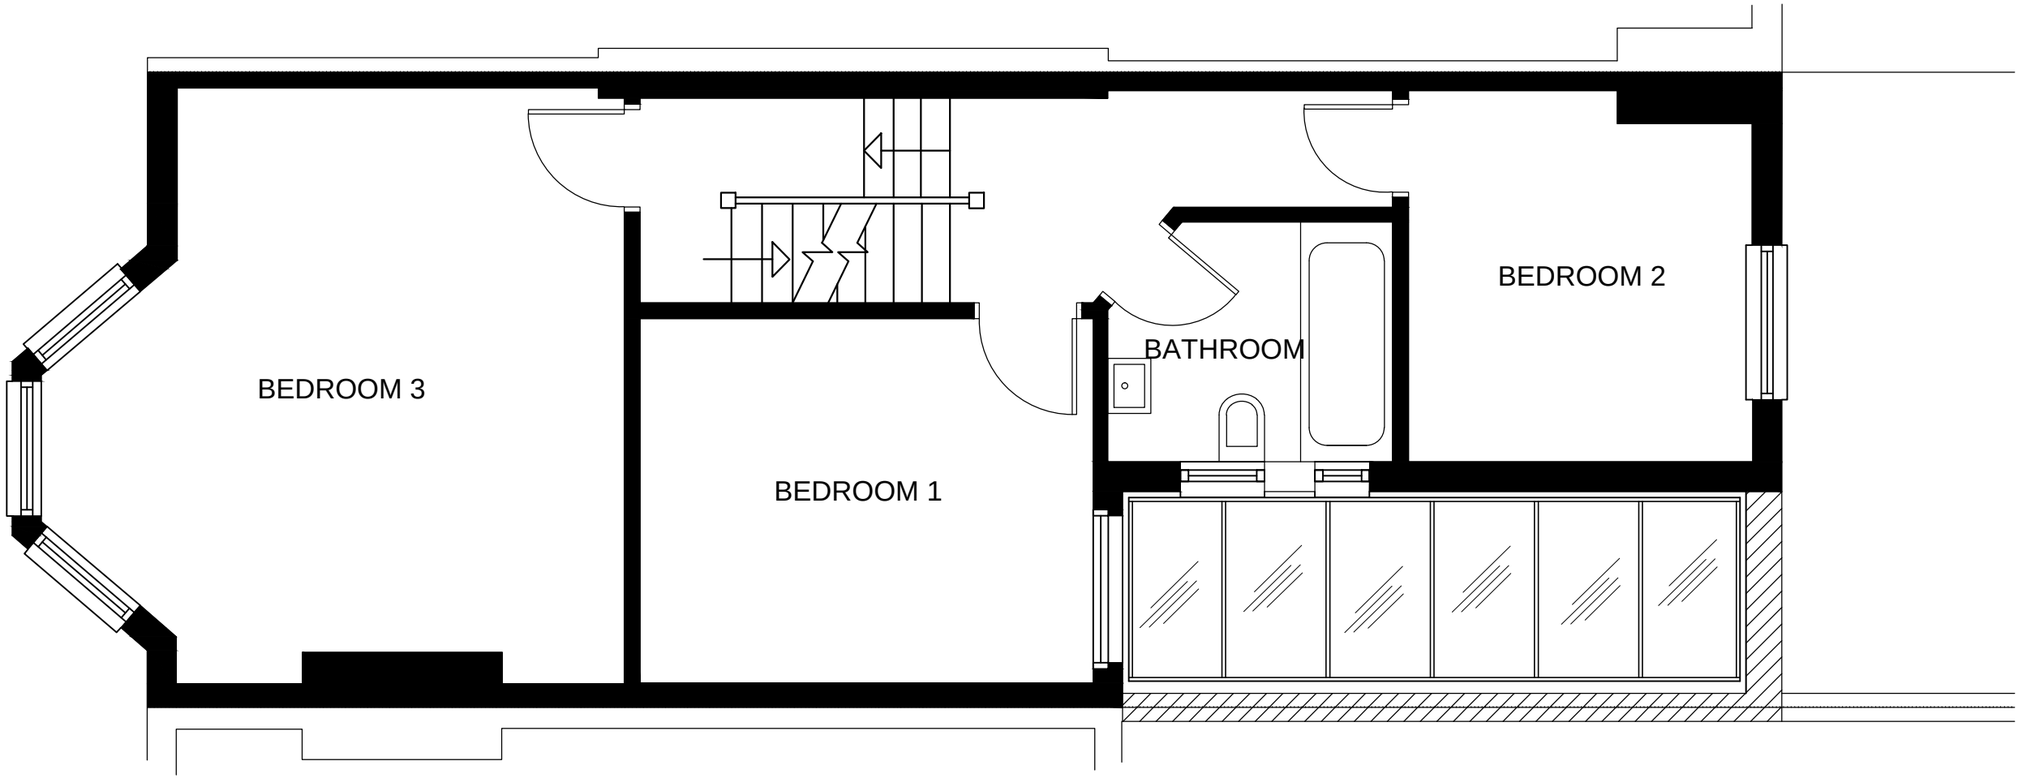

0 1 2 3 4 5

REV: D	
REV: C	
REV: B	
REV: A	


EXISTING FIRST FLOOR PLAN

SCALE: 1:50@A3

PROJECT: 34 RATHCOOLE AVENUE	CLIENT: PRIVATE CLIENT
DRAWING NO.: 1502-004 REV:	STATUS: CERTIFICATE OF LAWFULNESS
DRAWN: MG CHECKED: PG	DATE: MARCH 2015

NOTES:

archsystem
architecture interior design
T: 077 1951 4556
E: goralczyk.piotr@gmail.com

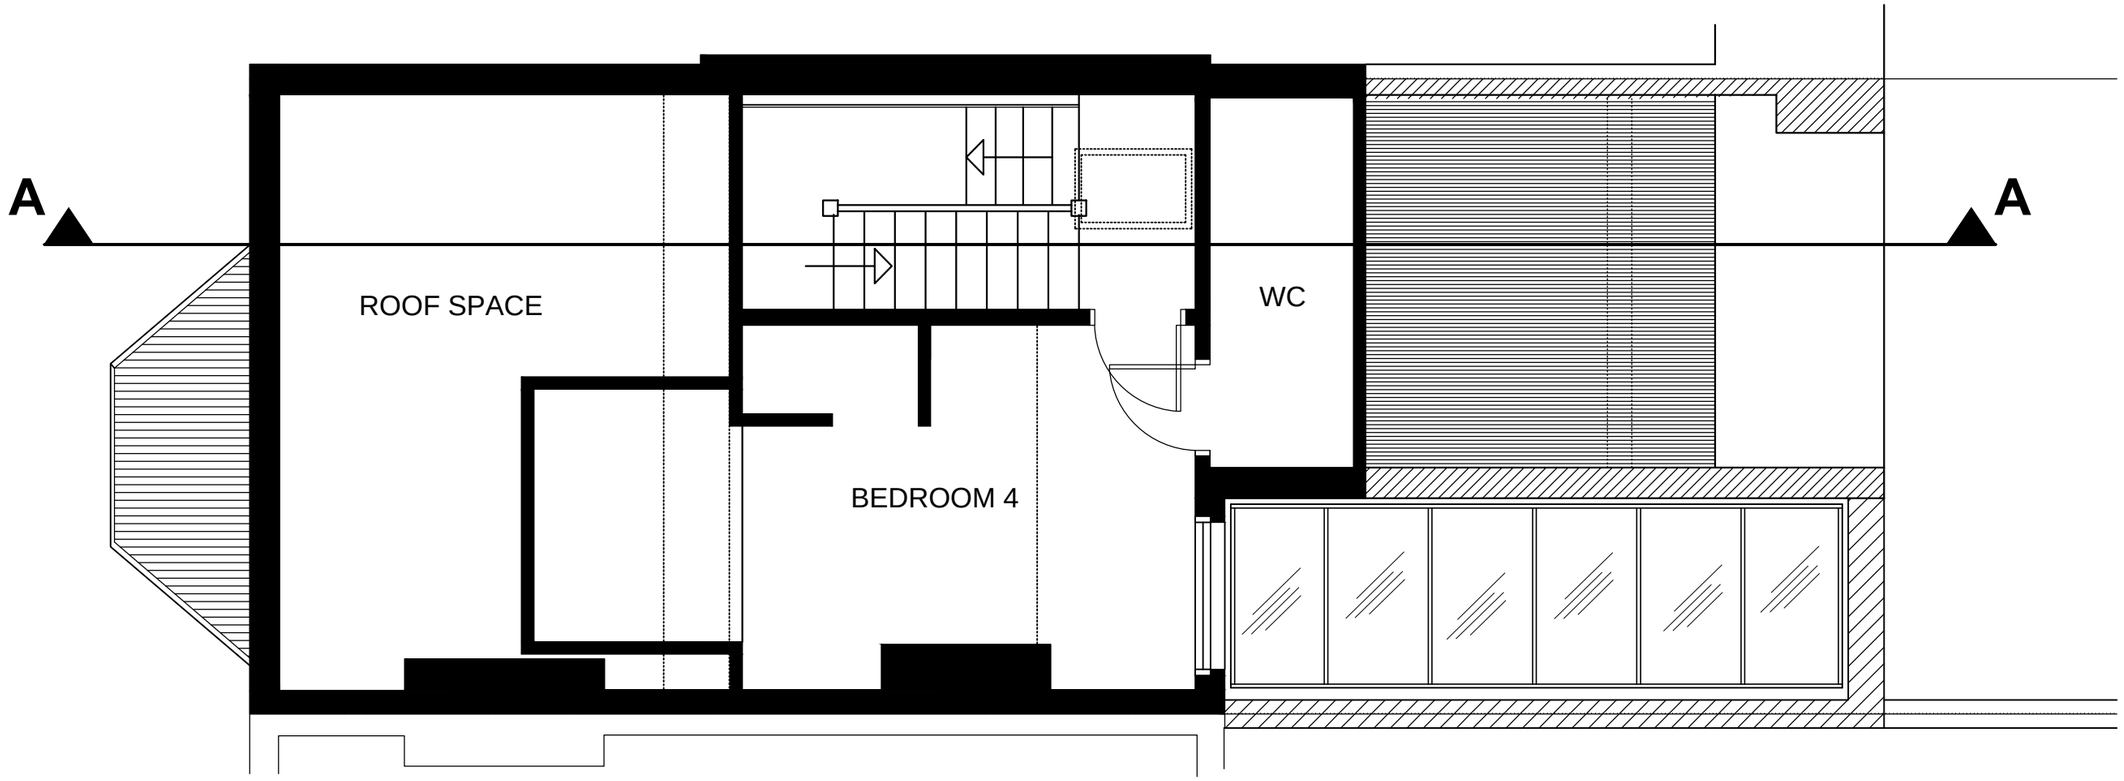

0 1 2 3 4 5

REV: D	
REV: C	
REV: B	
REV: A	

EXISTING LOFT PLAN

SCALE: 1:50@A3

PROJECT: 34 RATHCOOLE AVENUE	CLIENT: PRIVATE CLIENT
DRAWING NO.: 1502-005 REV:	STATUS: CERTIFICATE OF LAWFULNESS
DRAWN: MG CHECKED: PG	DATE: MARCH 2015

NOTES:

archsystem
architecture interior design
T: 077 1951 4556
E: goralczyk.piotr@gmail.com



0 1 2 3 4 5

REV: D	
REV: C	
REV: B	
REV: A	
EXISTING FRONT ELEVATION	SCALE: 1:50@A3
PROJECT: 34 RATHCOOLE AVENUE	CLIENT: PRIVATE CLIENT
DRAWING NO.: 1502-006 REV:	STATUS: CERTIFICATE OF LAWFULNESS
DRAWN: MG CHECKED: PG	DATE: MARCH 2015
NOTES:	**archsystem** architecture interior design T: 077 1951 4556 E: goralczyk.piotr@gmail.com



0 1 2 3 4 5

REV: D	
REV: C	
REV: B	
REV: A	


EXISTING REAR ELEVATION

SCALE: 1:50@A3

PROJECT: 34 RATHCOOLE AVENUE	CLIENT: PRIVATE CLIENT
DRAWING NO.: 1502-007 REV:	STATUS: CERTIFICATE OF LAWFULNESS
DRAWN: MG CHECKED: PG	DATE: MARCH 2015

NOTES:

archsystem
architecture interior design
T: 077 1951 4556
E: goralczyk.piotr@gmail.com

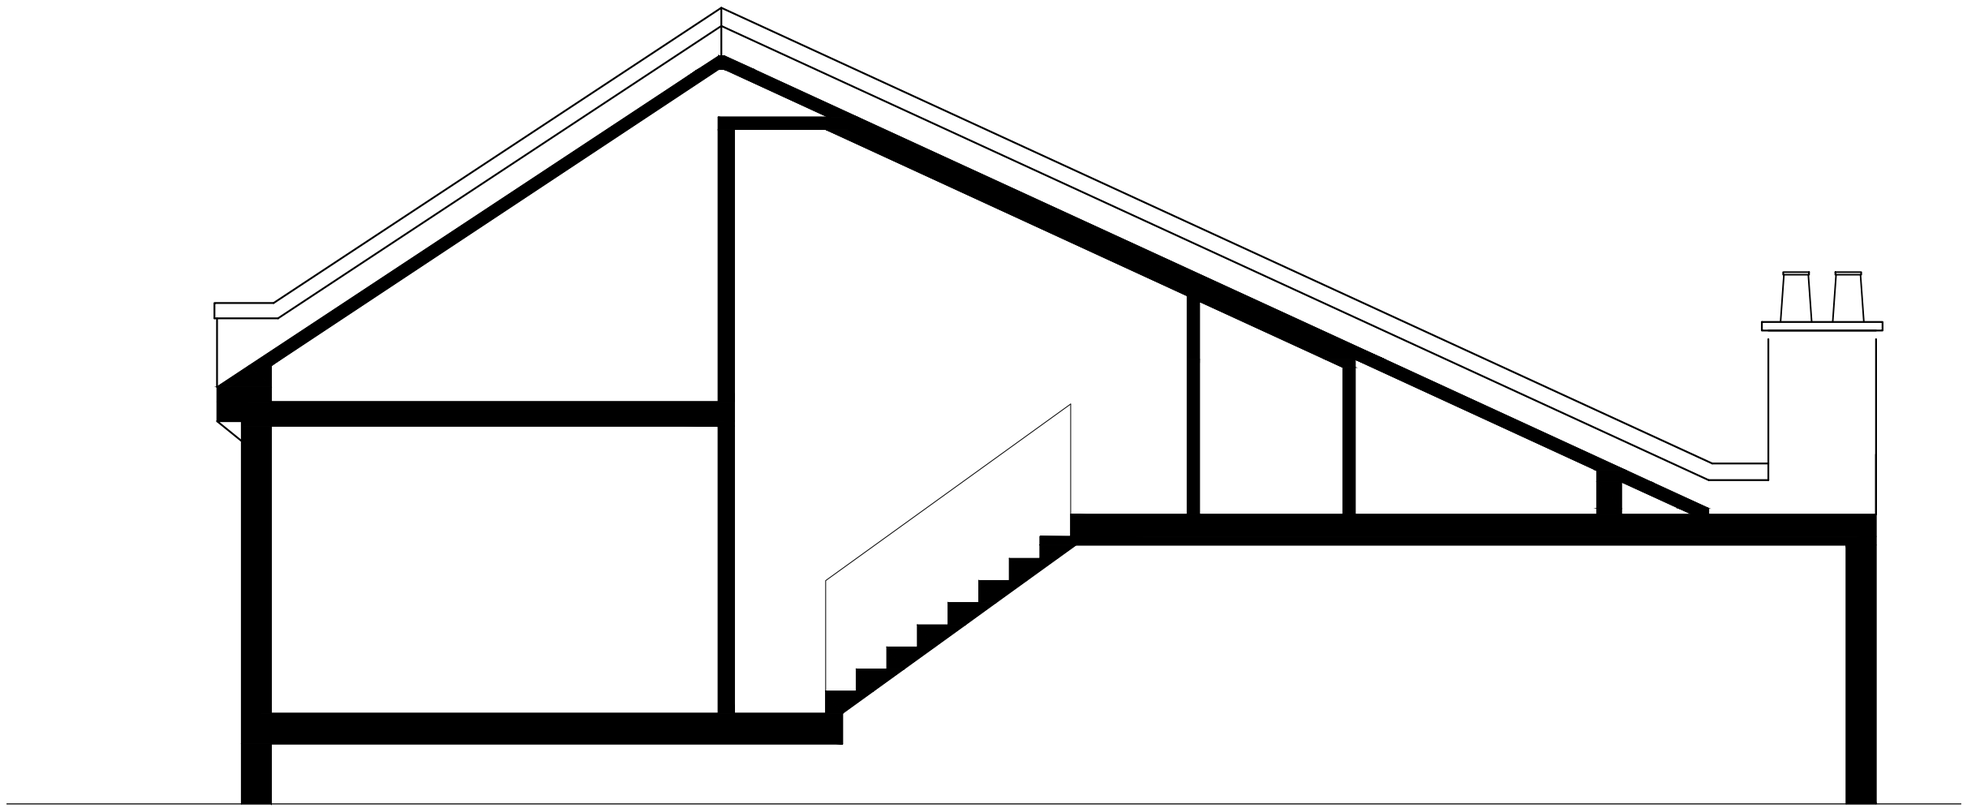


0 1 2 3 4 5

REV: D	
REV: C	
REV: B	
REV: A	

EXISTING SECTION A-A	SCALE: 1:50@A3
PROJECT: 34 RATHCOOLE AVENUE	CLIENT: PRIVATE CLIENT
DRAWING NO.: 1502-008 REV:	STATUS: CERTIFICATE OF LAWFULNESS
DRAWN: MG CHECKED: PG	DATE: MARCH 2015

NOTES:

archsystem
architecture interior design
T: 077 1951 4556
E: goralczyk.piotr@gmail.com

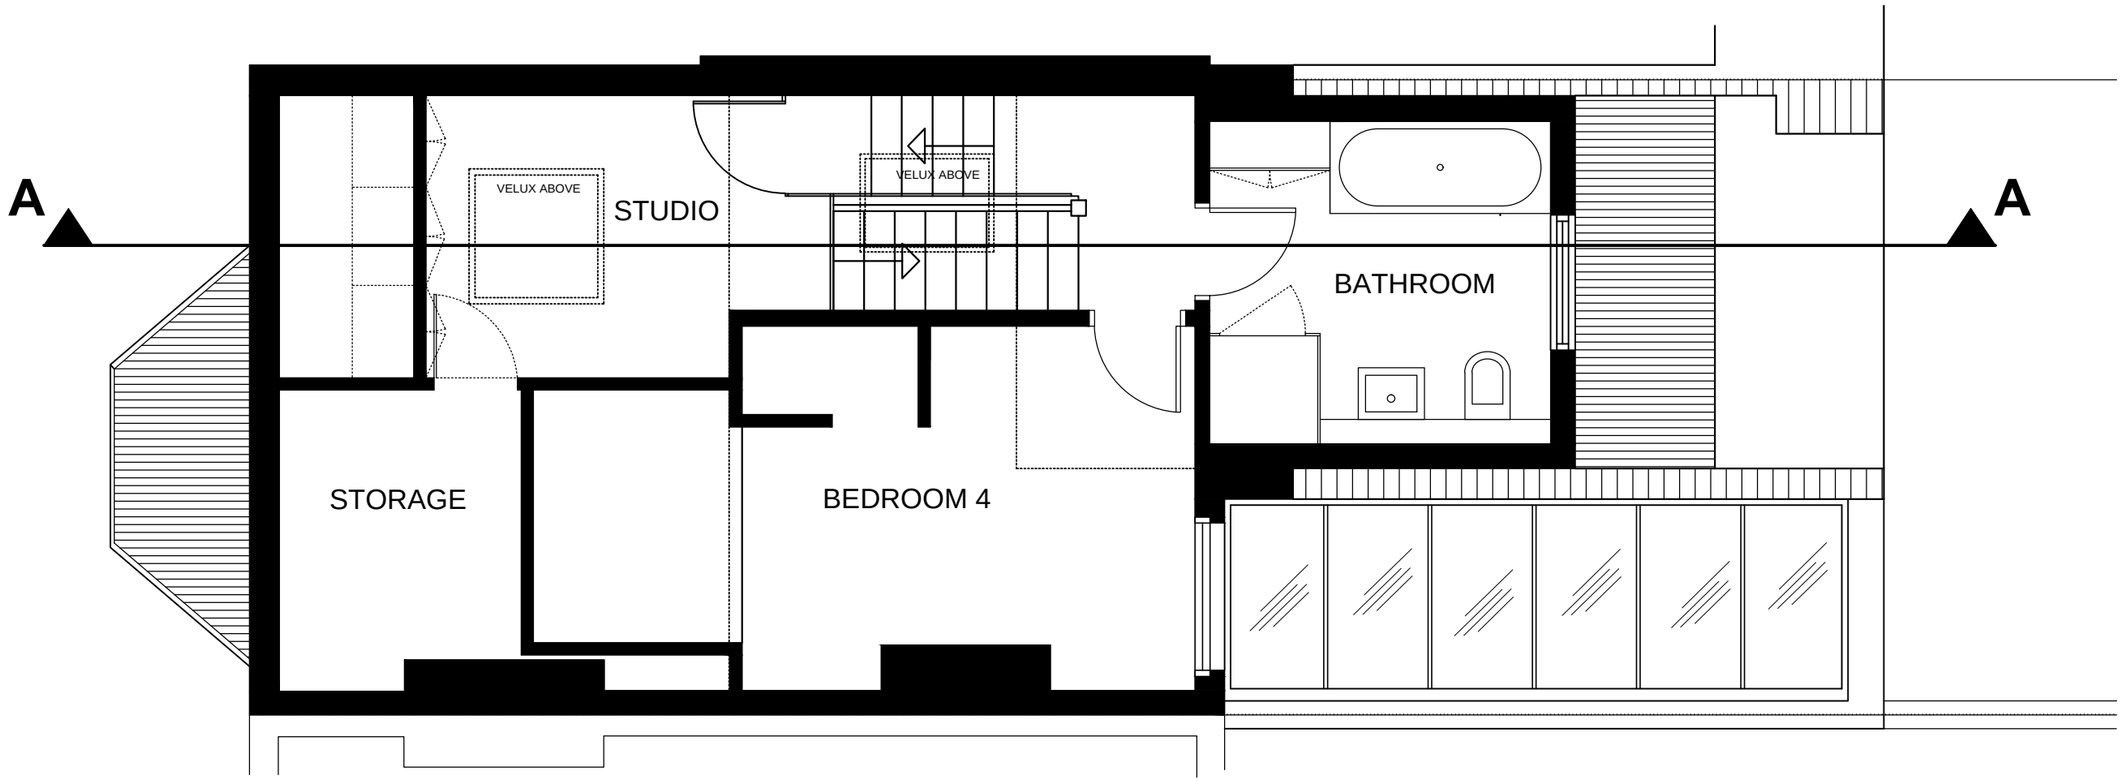

0 1 2 3 4 5

REV: D	
REV: C	
REV: B	
REV: A	

PROPOSED LOFT PLAN	SCALE: 1:50@A3
PROJECT: 34 RATHCOOLE AVENUE	CLIENT: PRIVATE CLIENT
DRAWING NO.: 1502-009 REV:	STATUS: CERTIFICATE OF LAWFULNESS
DRAWN: MG CHECKED: PG	DATE: MARCH 2015


NOTES:

archsystem
architecture interior design
T: 077 1951 4556
E: goralczyk.piotr@gmail.com



0 1 2 3 4 5

REV: D	
REV: C	
REV: B	
REV: A	
PROPOSED FRONT ELEVATION	SCALE: 1:50@A3
PROJECT: 34 RATHCOOLE AVENUE	CLIENT: PRIVATE CLIENT
DRAWING NO.: 1502-010 REV:	STATUS: CERTIFICATE OF LAWFULNESS
DRAWN: MG CHECKED: PG	DATE: MARCH 2015
NOTES:	archsystem architecture interior design T: 077 1951 4556 E: goralczyk.piotr@gmail.com

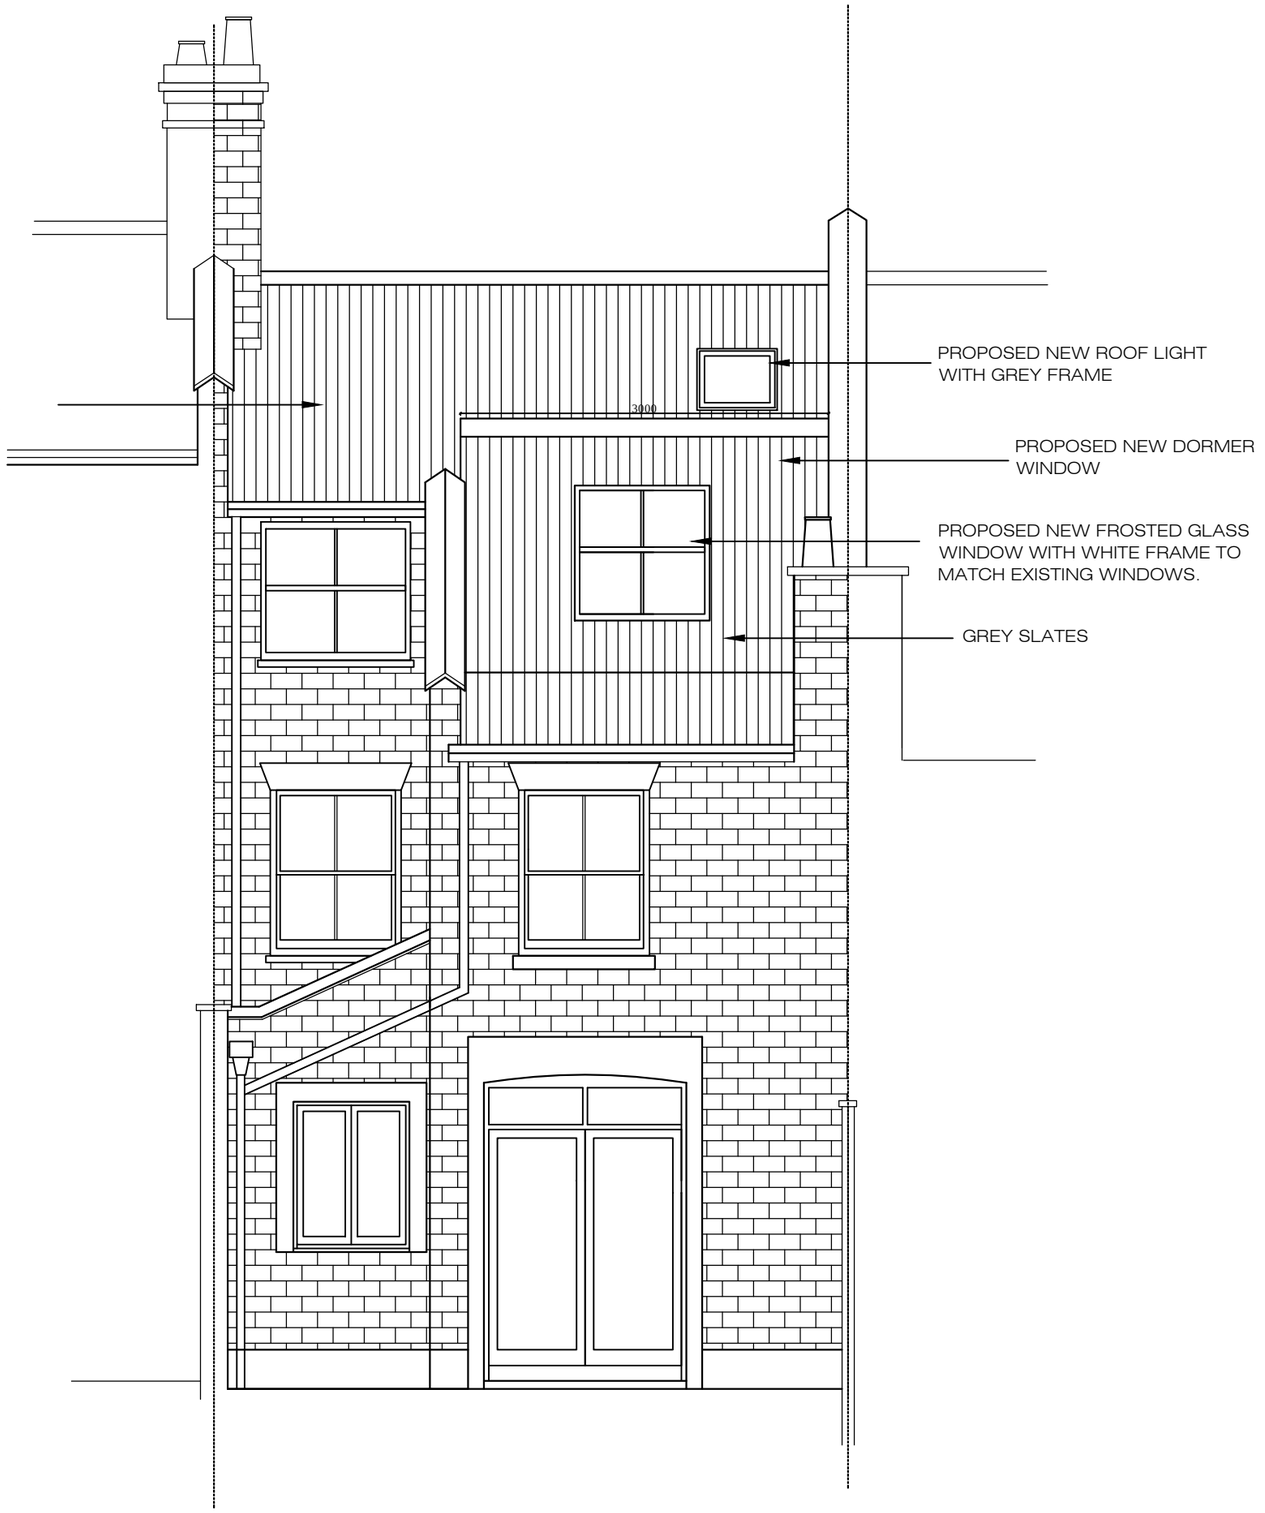

REV: D	
REV: C	
REV: B	
REV: A	

PROPOSED REAR ELEVATION

SCALE: 1:50@A3

PROJECT: 34 RATHCOOLE AVENUE	CLIENT: PRIVATE CLIENT
DRAWING NO.: 1502-011 REV:	STATUS: CERTIFICATE OF LAWFULNESS
DRAWN: MG CHECKED: PG	DATE: MARCH 2015


NOTES:

archsystem
architecture interior design
T: 077 1951 4556
E: goralczyk.piotr@gmail.com

V=$\frac{1}{2}$ x 4.5 x 2.07 x 3 =14m3

V rear dormer window = 14m3

Additional roof volume = 14m3
less than 40m3 allowed for terraced house

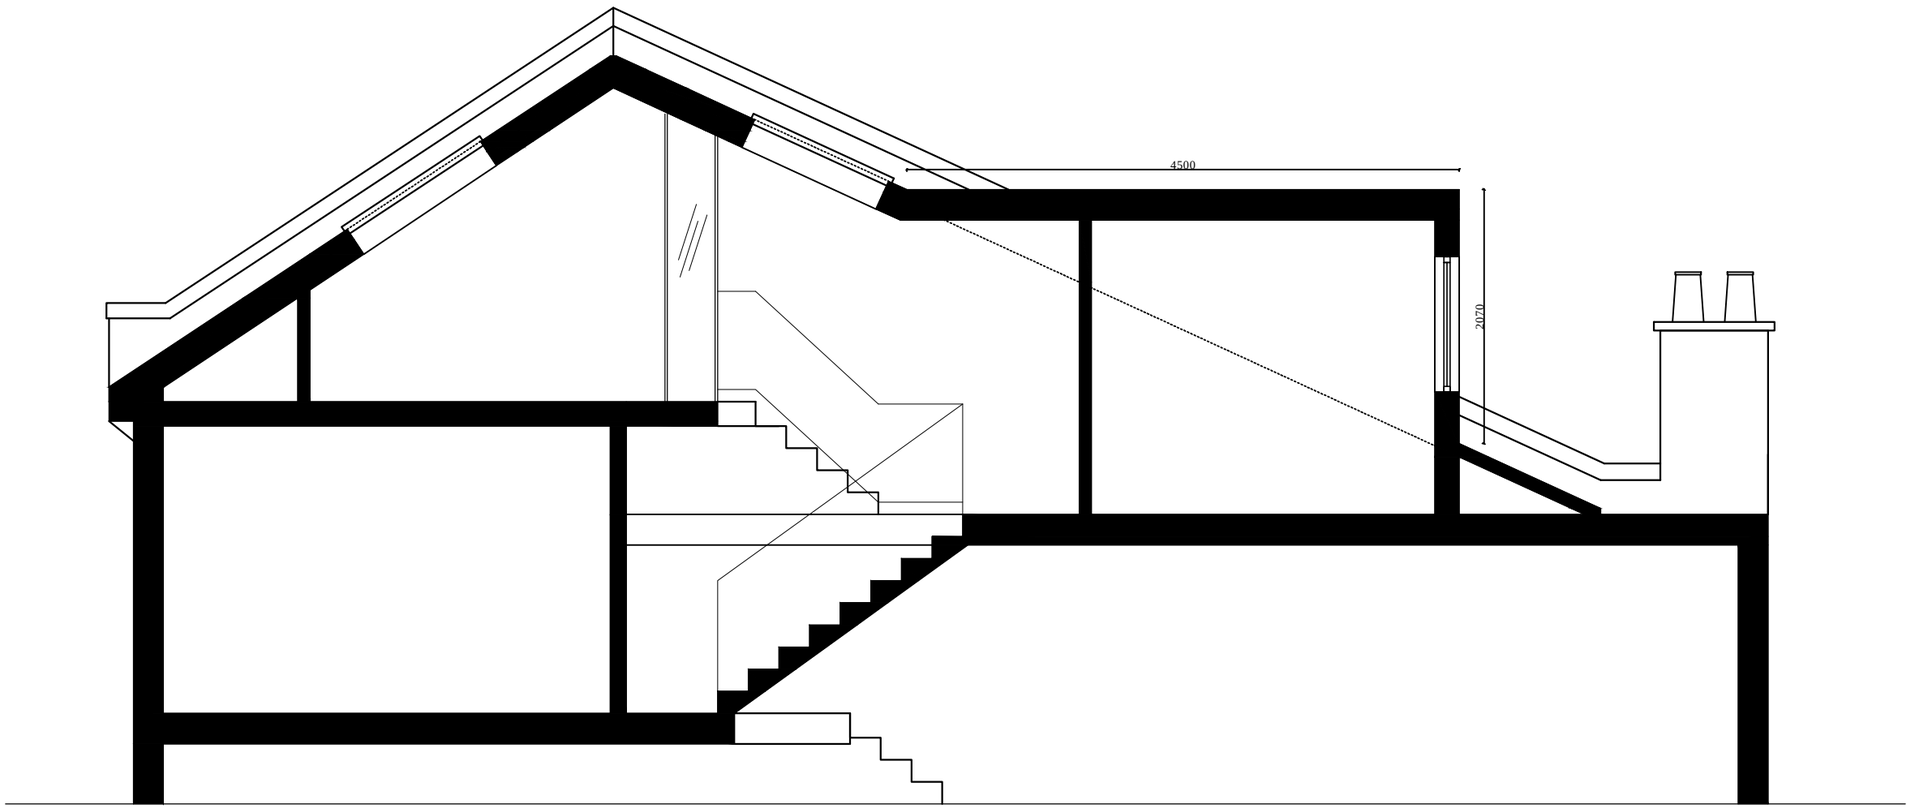

0 1 2 3 4 5

REV: D	
REV: C	
REV: B	
REV: A	

PROPOSED SECTION A-A	SCALE: 1:50@A3
PROJECT: 34 RATHCOOLE AVENUE	CLIENT: PRIVATE CLIENT
DRAWING NO.: 1502-012 REV:	STATUS: CERTIFICATE OF LAWFULNESS
DRAWN: MG CHECKED: PG	DATE: MARCH 2015

NOTES:

archsystem
architecture interior design
T: 077 1951 4556
E: goralczyk.piotr@gmail.com