

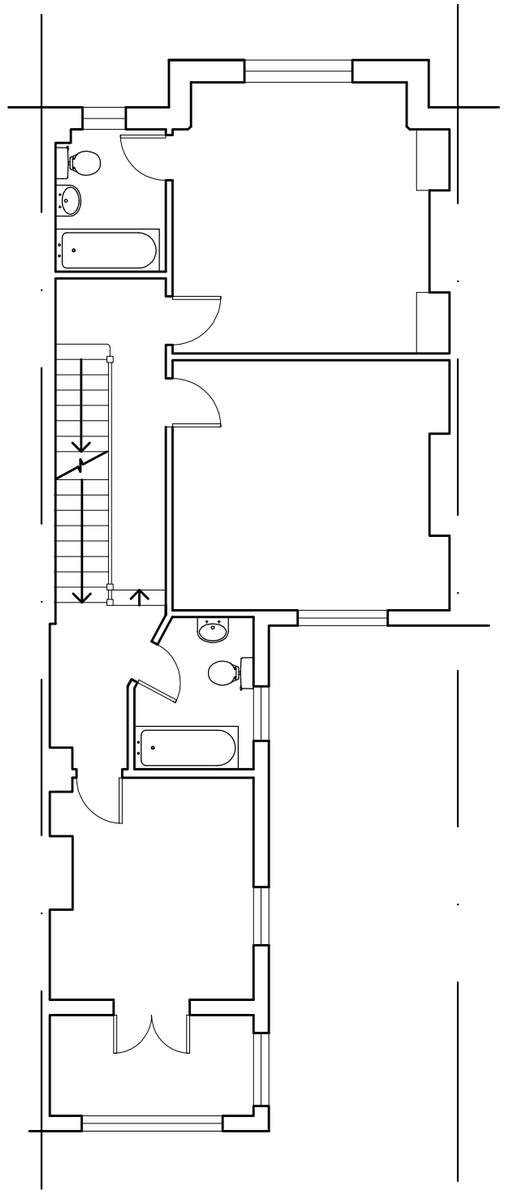


FIRST FLOOR

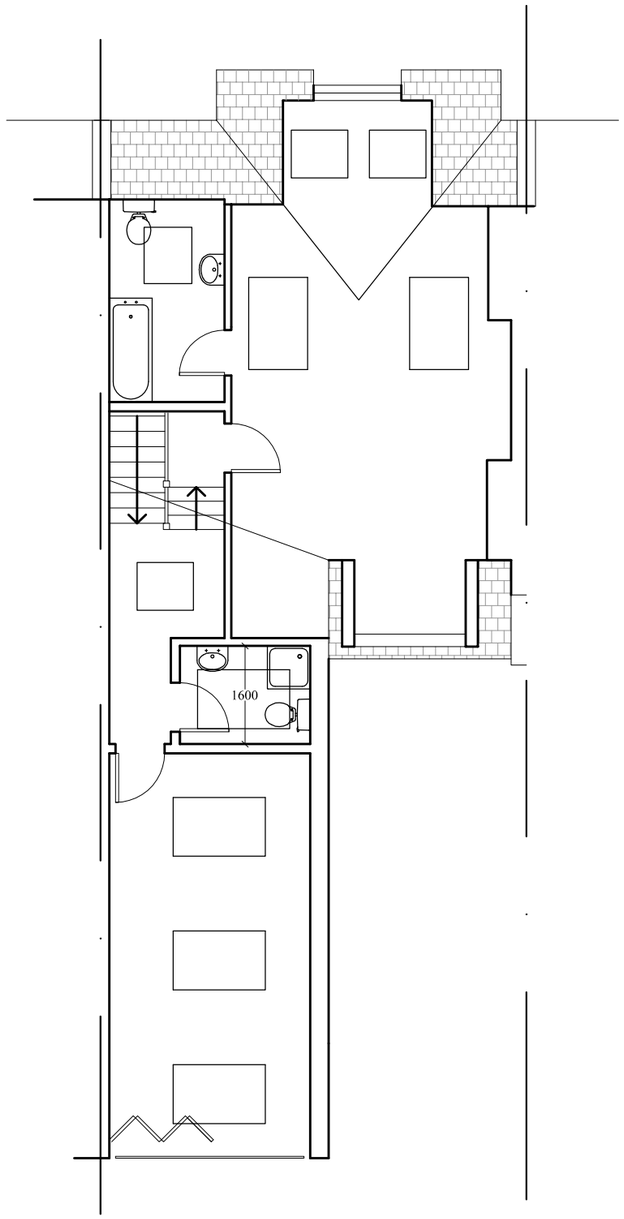

SECOND FLOOR

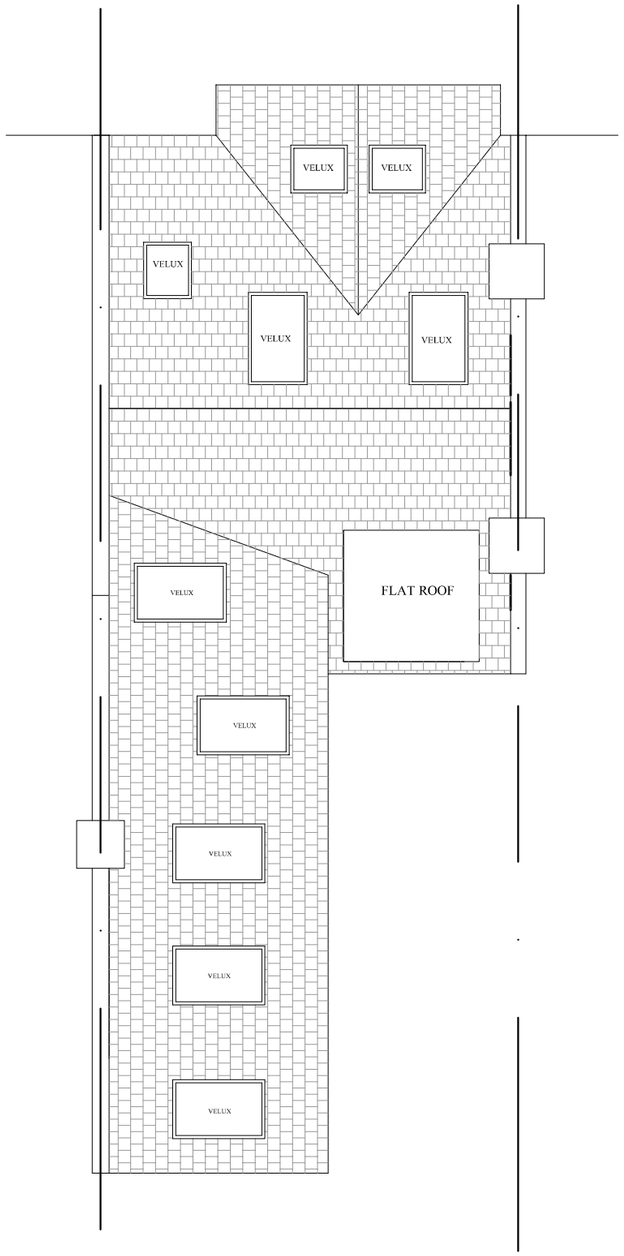

ROOF

Do not scale off this drawing.
Figured dimensions only to be used.

0 1M 5M

Revision: Date: Notes:

WATKINSON+COSGRAVE
CHARTERED BUILDING SURVEYORS
CONSULTANT STRUCTURAL ENGINEERS

LINTON HOUSE
39-51 HIGHGATE ROAD
LONDON NW5 1RT

Tel: 020 7485 6016 Fax: 020 7284 4058
Email: info@watcos.co.uk

Site Address:

14 ONSLOW GARDENS
LONDON N10

Drawing Title:

PLANS
AS PROPOSED

Date:

DECEMBER 2014

Scale: 1:100@ A3

Drawn By: NS

Drawing No: 4722/5

Revision No: