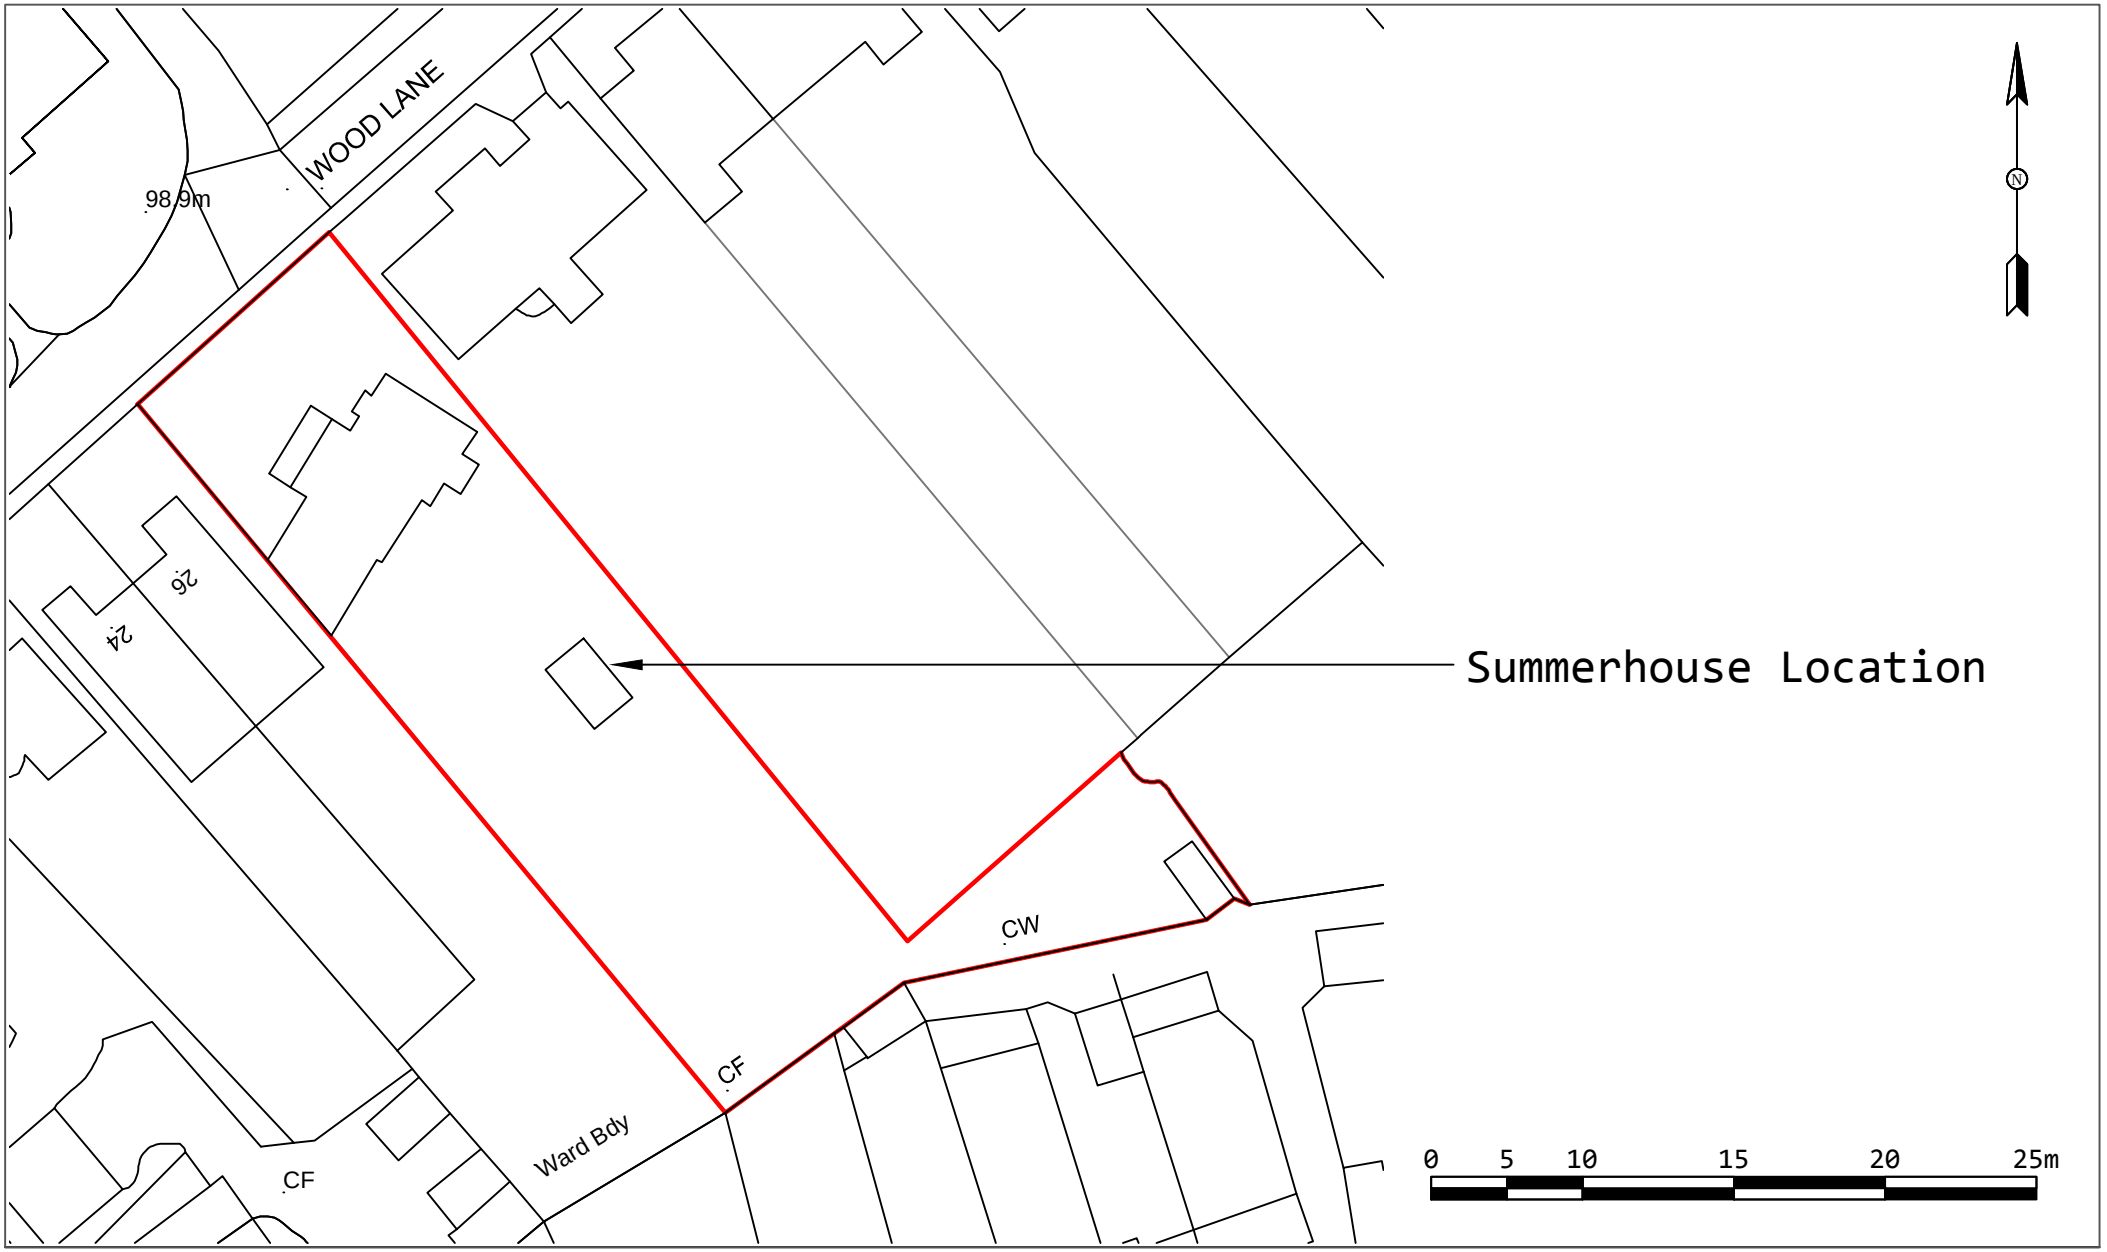


Clyffe House East, Clyffe House, Tincleton

© HSP Garden Buildings Ltd

Block Plan

Date :15/01/15
Scale :1:500
Dimensions :mm