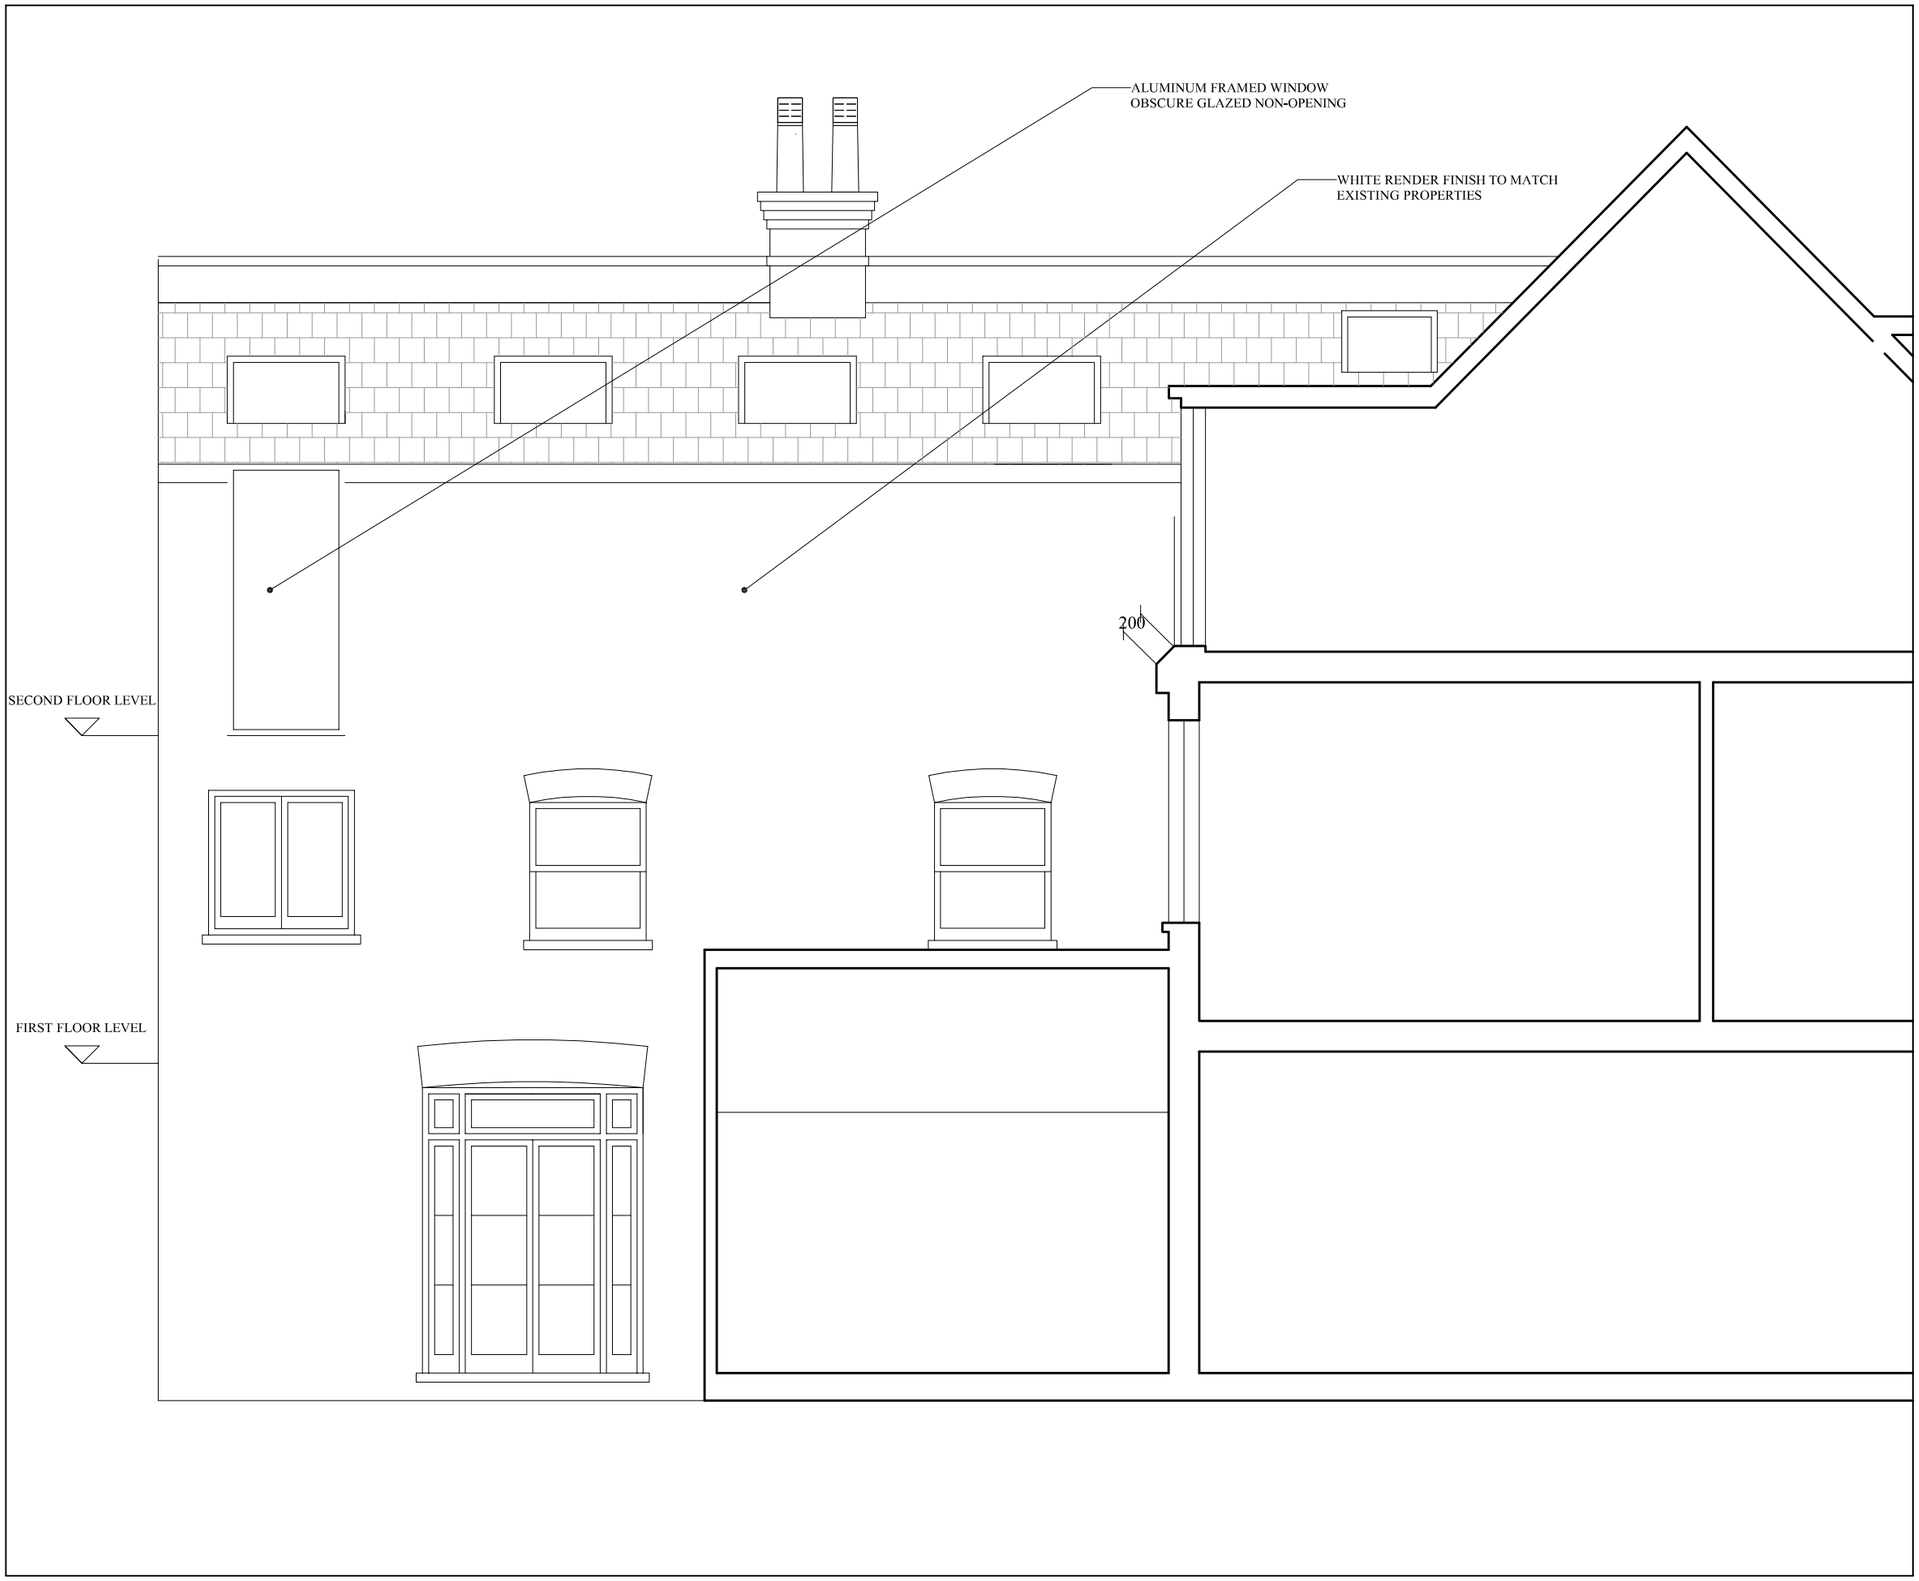


Do not scale off this drawing.
Figured dimensions only to be used.

0 1M 5M

Revision: Date: Notes:

WATKINSON+COSGRAVE
CHARTERED BUILDING SURVEYORS
CONSULTANT STRUCTURAL ENGINEERS

LINTON HOUSE
39-51 HIGHGATE ROAD
LONDON NW5 1RT

Tel: 020 7485 6016 Fax: 020 7284 4058
Email: info@watcos.co.uk

Site Address:

14 ONSLOW GARDENS
LONDON N10

Drawing Title:

FLANK ELEVATION
AS PROPOSED

Date:

DECEMBER 2014

Scale:	Drawn By:
1:50@ A3	NS
Drawing No: 4722/7	Revision No: