NOTES:
1. This drawing is a COPYRIGHT of Archetype.
2. Do not scale the drawing, use figured dimensions only.
3. All dimensions must be checked on site and Archetype should be informed immediately of any discrepancies prior to construction.

SCALE 1:100
0 1m 2m 3m 4m 5m

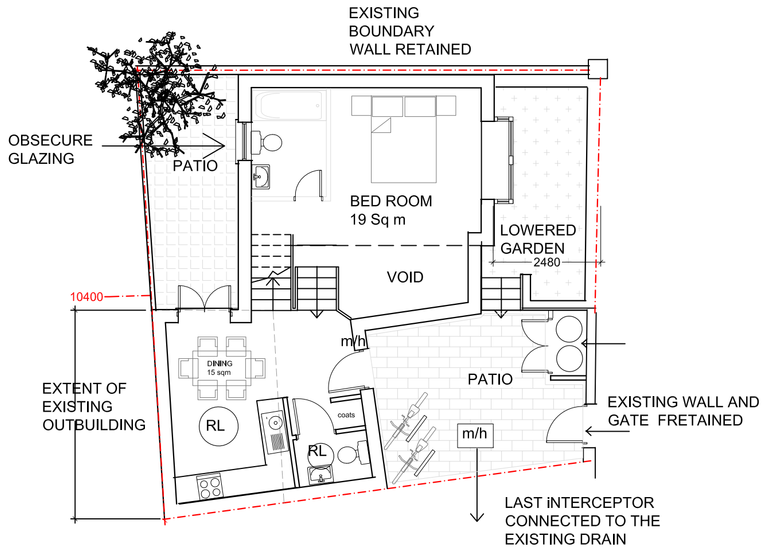

GROUND FLOOR PLAN

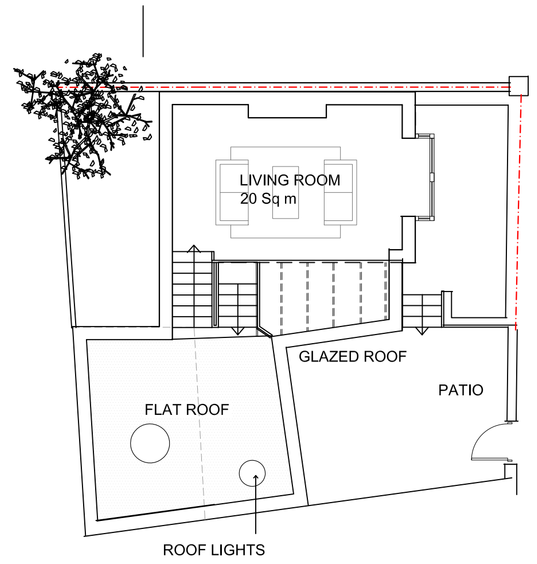

UPPER GROUND FLOOR PLAN

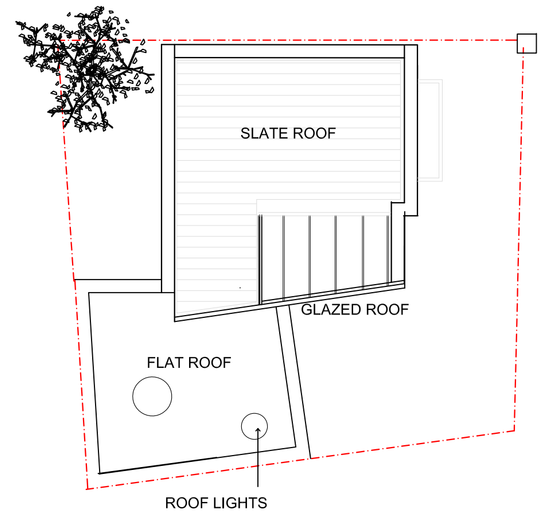

ROOF PLAN

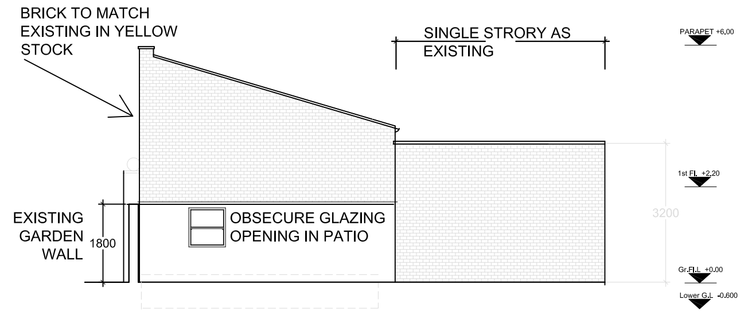

REAR ELEVATION VIEW FROM 318

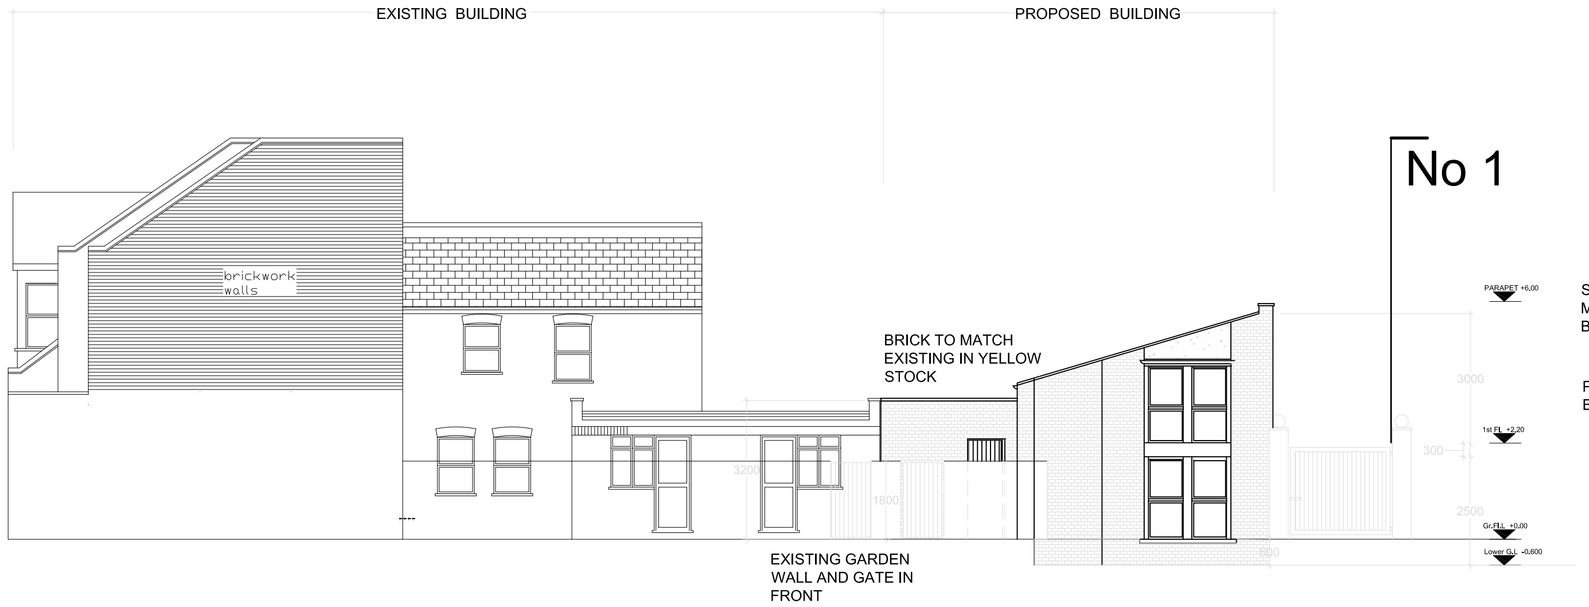

KESTON ROAD FRONTAGE

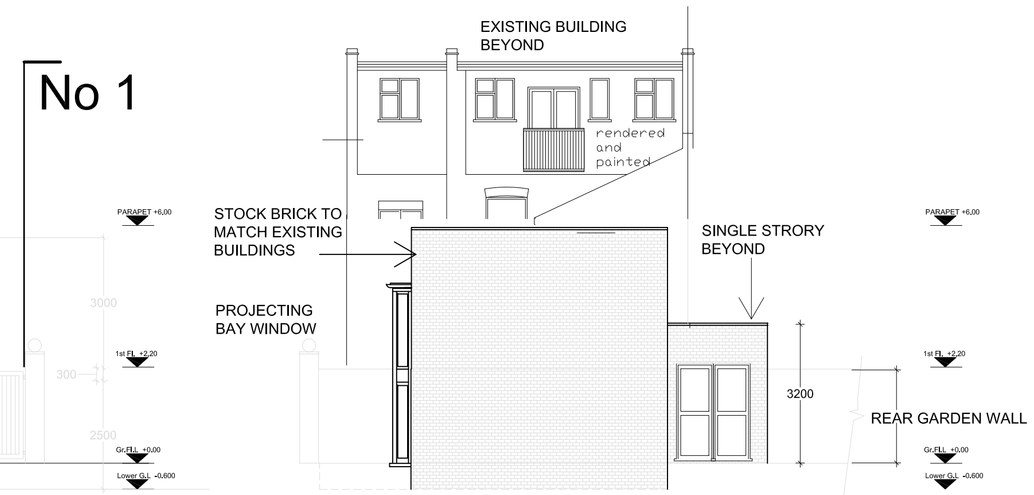

REAR VIEW FROM ALLEYWAY

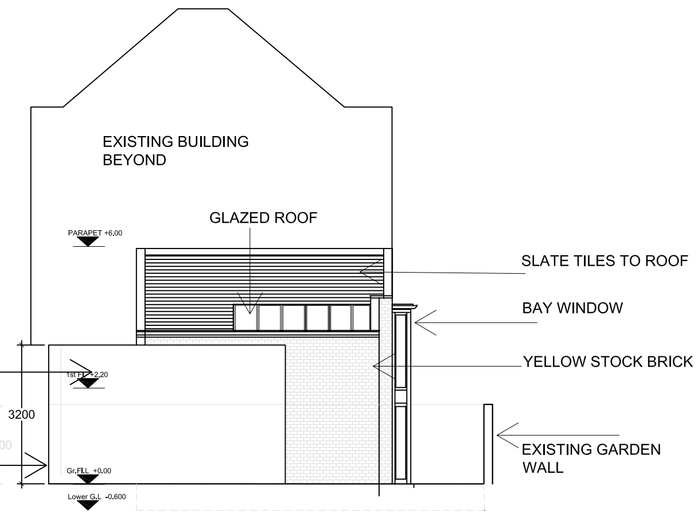

COURT YARD ELEVATION

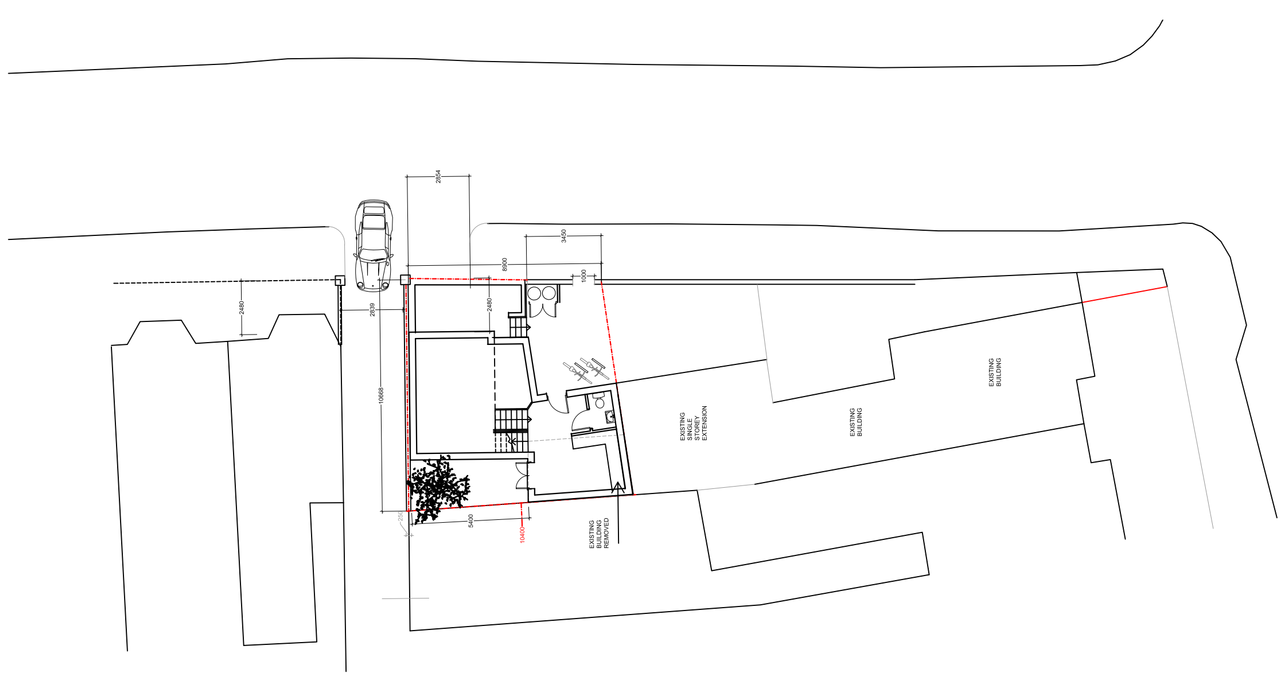

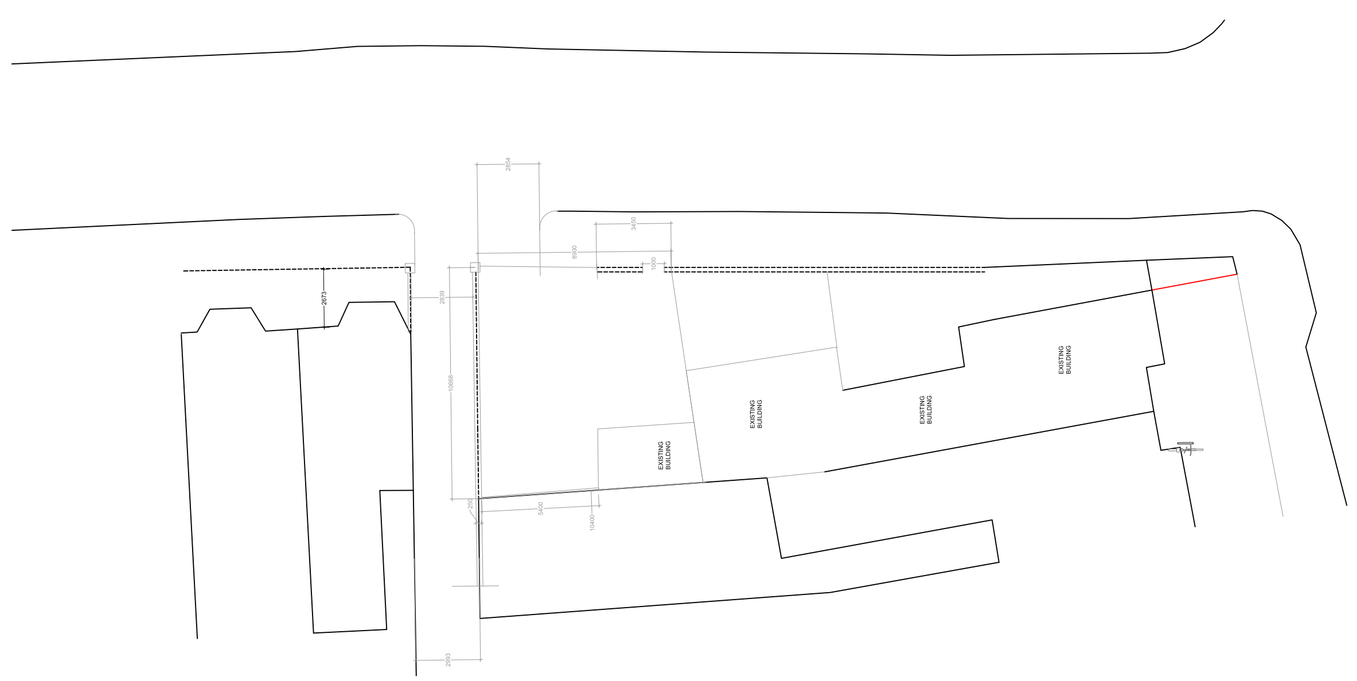

N

Revision	Description	Date

Archetype
ARCHITYPE
Architects Planners Designers
121 Gloucester Place London W1U 6JY
Tel: 020 7486 3666 Fax: 020 7486 3888
e-mail: architect@archetype.org.uk
Web: www.archetype.org.uk

Project: 316 PHILLIP LANE
LONDON N15 4AB

Drawing Title: PROPOSED PLANS & ELEVATIONS

Drawn: mp	Approved:	Scale: 1: 100@ A1	Date: March 13

Drawing No. 1057 (02) 01
Revision:
CAD Ref.