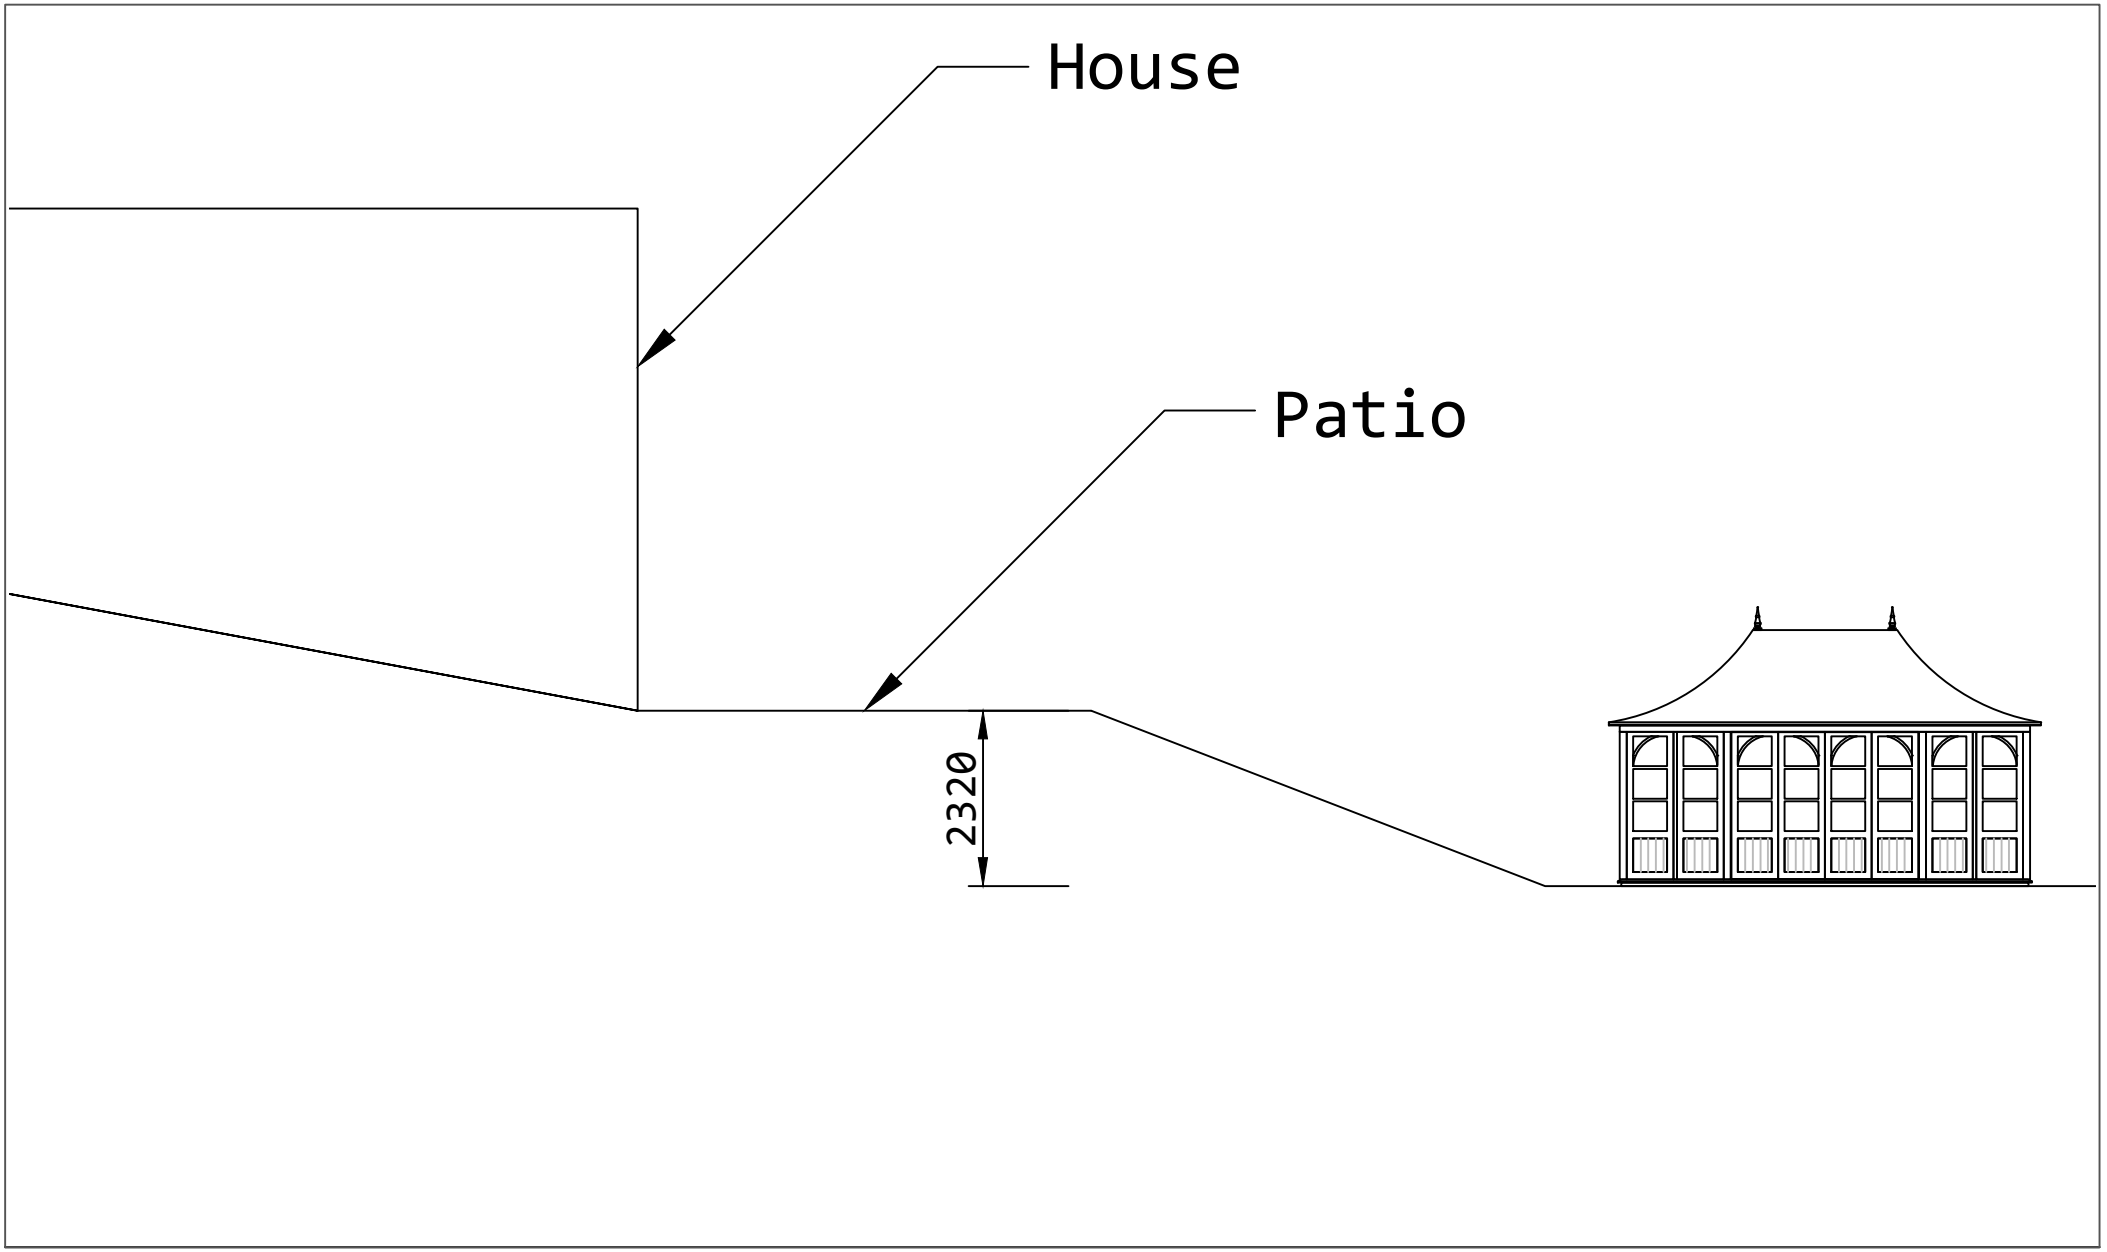


Summerhouse for 28 Wood Lane, London, N6 5UB

© HSP Garden Buildings Ltd

Site Section

0 1 2 3 4m

Date :30/03/15
Scale :1:100
Dimensions :mm