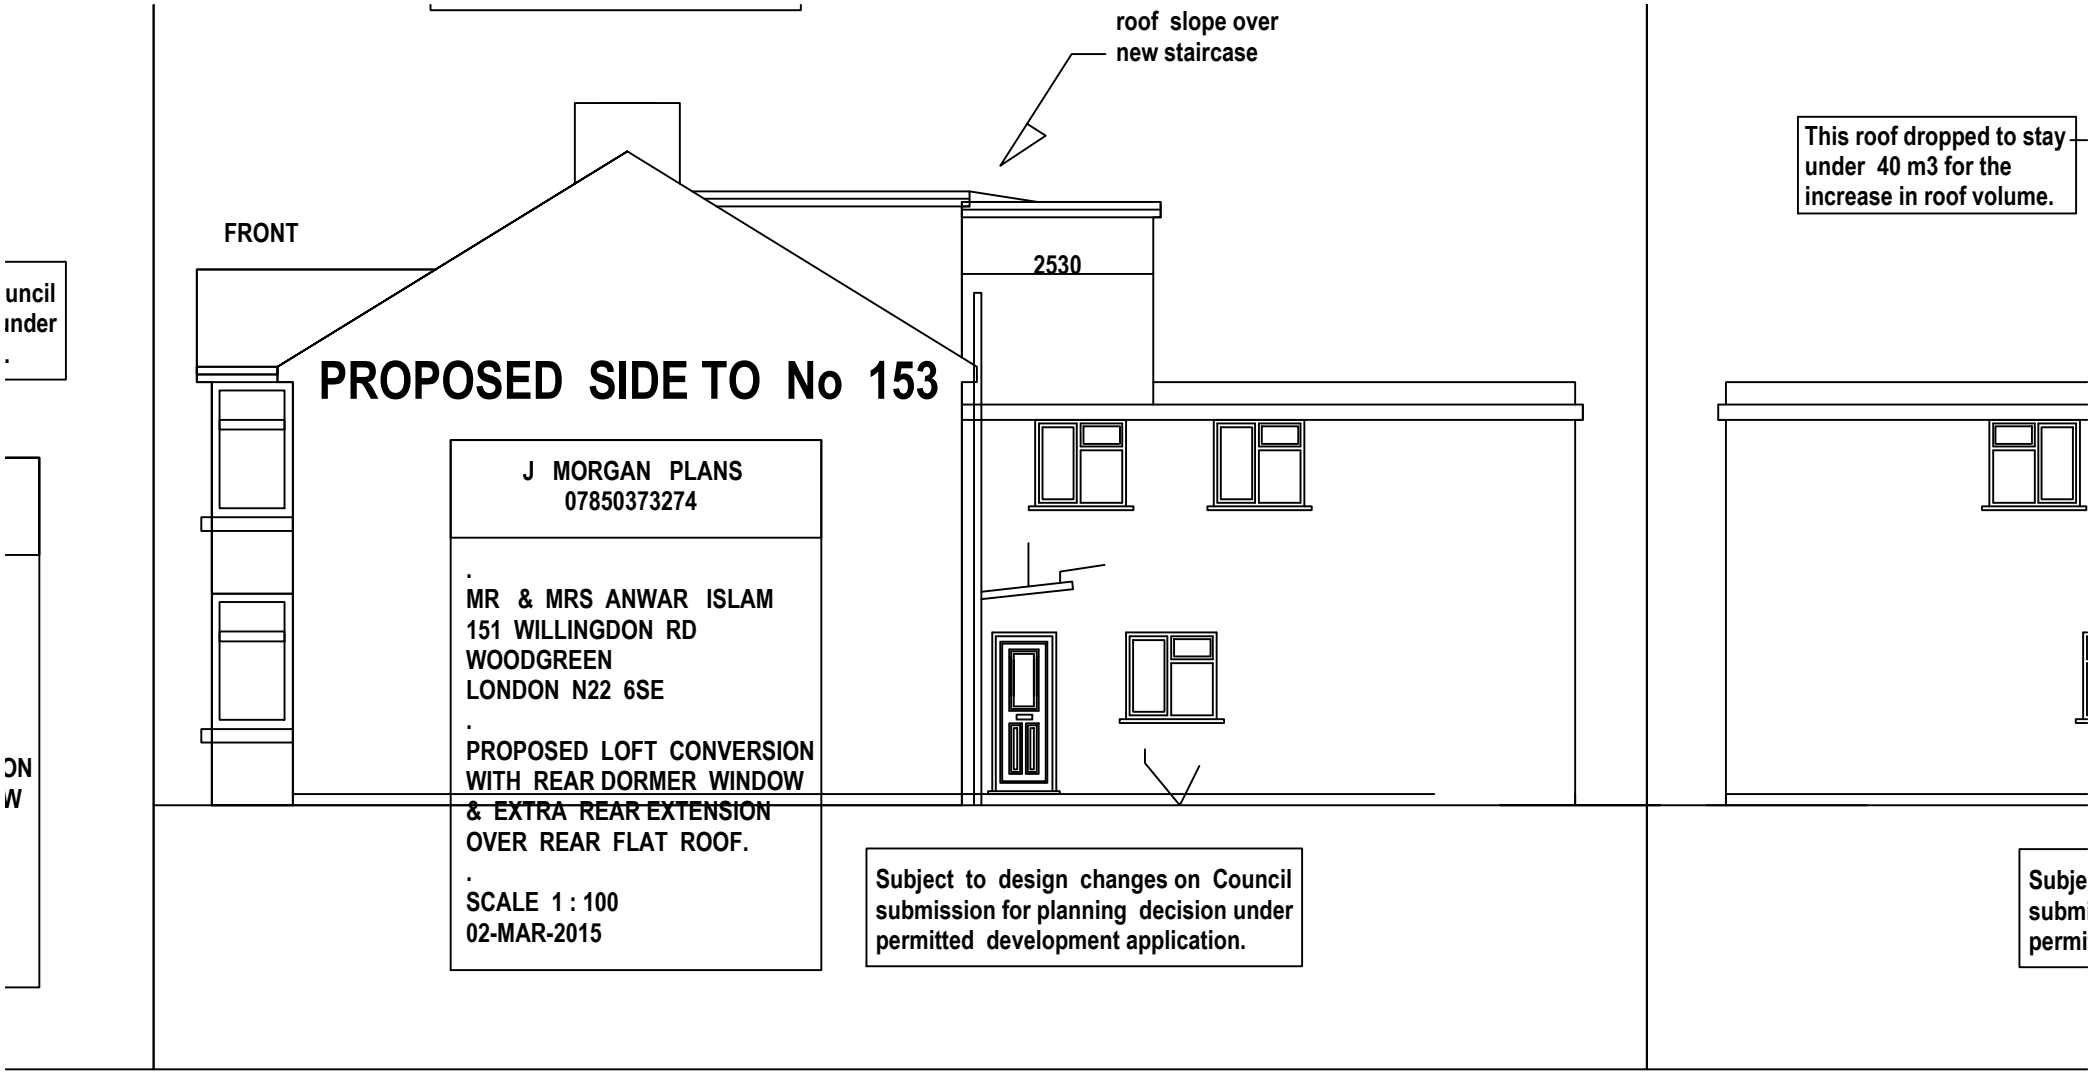

roof slope over
new staircase
This roof dropped to stay
under 40 m3 for the
increase in roof volume.
FRONT
2530
PROPOSED SIDE TO No 153
J MORGAN PLANS
07850373274
.
MR & MRS ANWAR ISLAM
151 WILLINGDON RD
WOODGREEN
LONDON N22 6SE
.
PROPOSED LOFT CONVERSION
WITH REAR DORMER WINDOW
& EXTRA REAR EXTENSION
OVER REAR FLAT ROOF.
.
SCALE 1 : 100
02-MAR-2015
Subject to design changes on Council
submission for planning decision under
permitted development application.