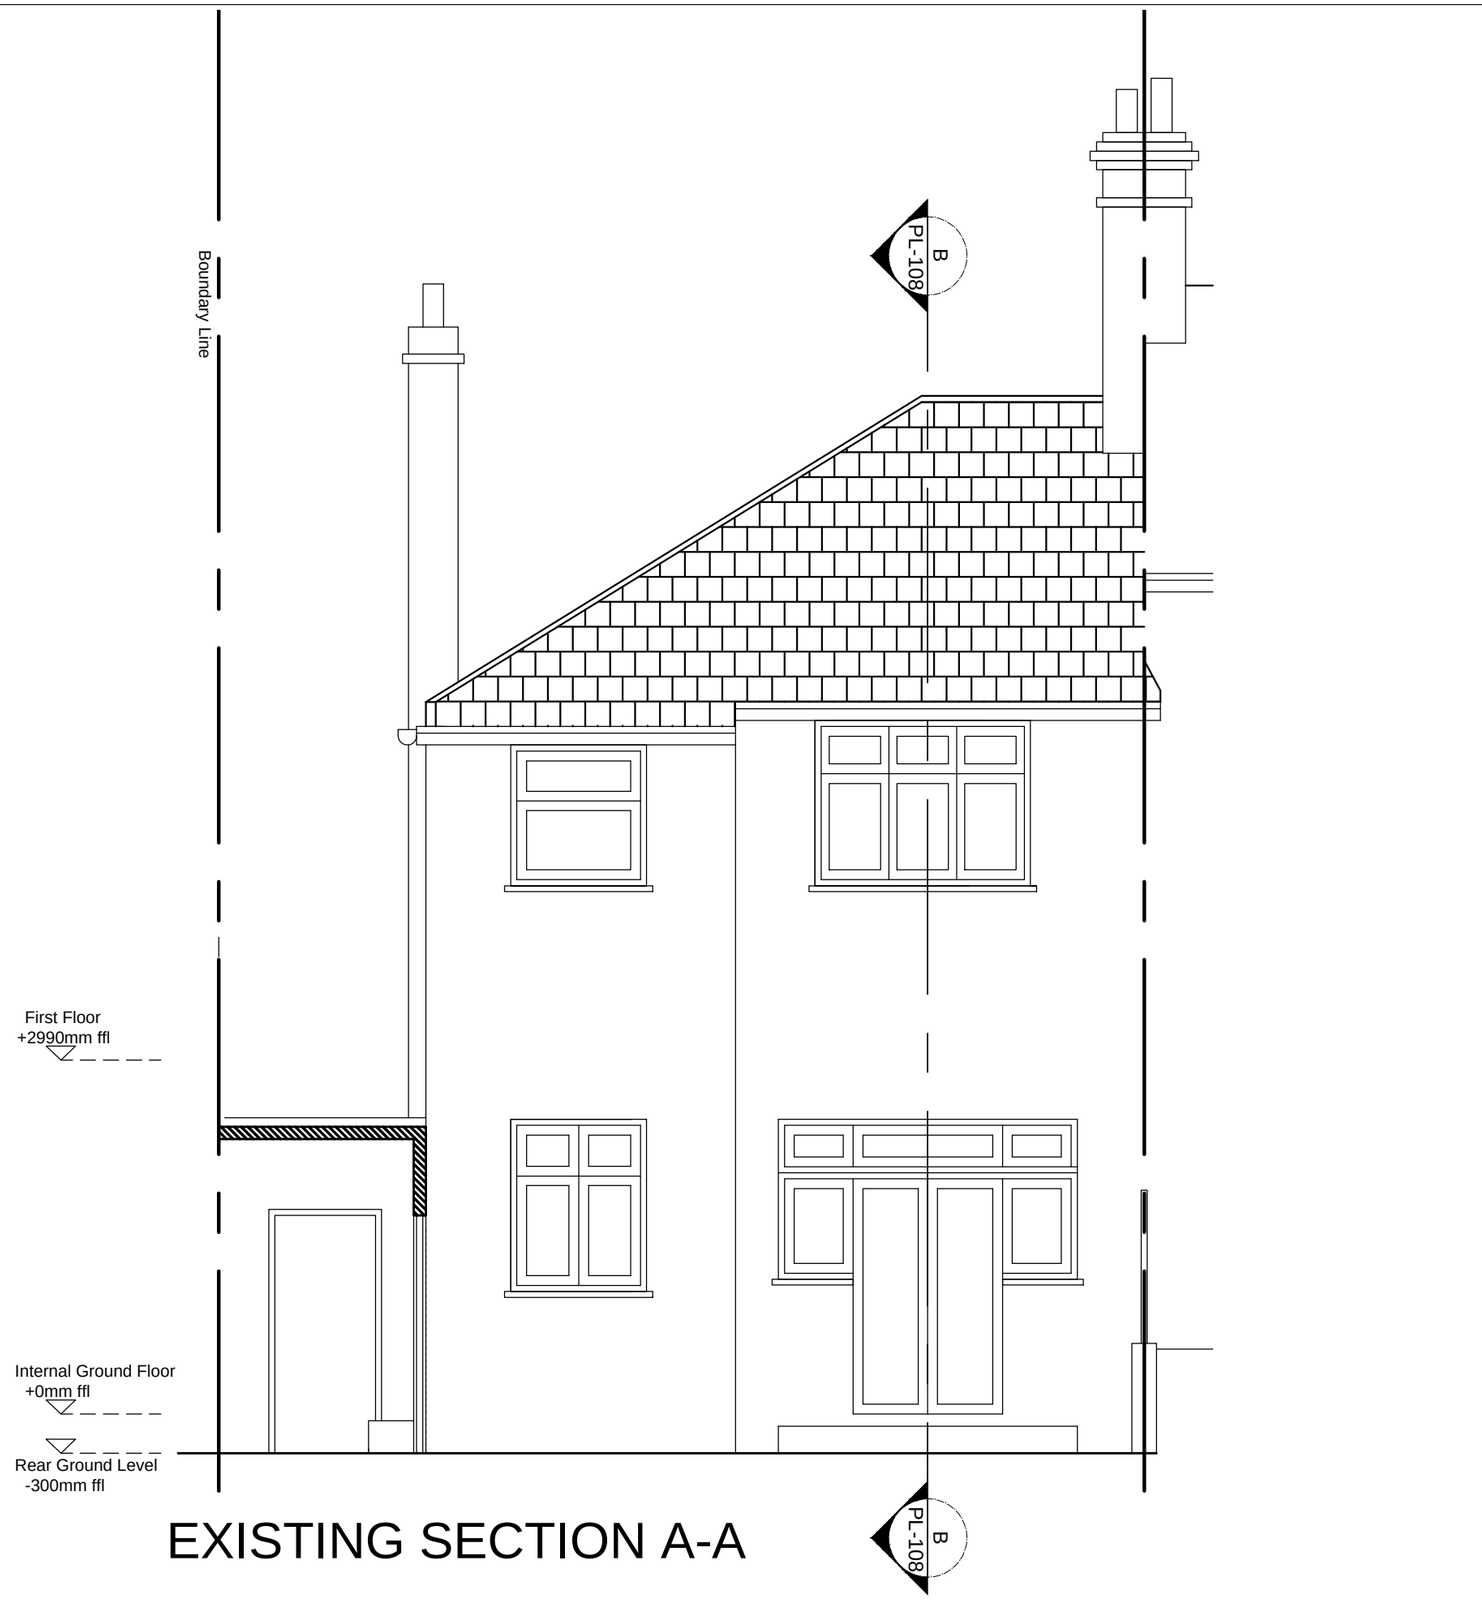

EXISTING SECTION A-A

NOTES:
Do not scale from this drawing, all dimensions to be checked on site
© This Drawing (and all design information there to) are property of the architect
This drawing may not be reproduced-in whole or in part-without prior written consent from the architect.

Deverill-Jenkins
Architectural Design Services Ltd
49 Aden Grove London N16 9NP T: 0203 076 1384 www.deverilljenkins.co.uk enquiries@deverilljenkins.co.uk

Title: Existing Section A-A		
Project: 36 Connaught Gardens		Drawn By: OC
Date: 16.02.2015	Job No: 153	Checked By: OJ
Scale: 1:50@A3	DrawingNo: PL-107	Rev: **