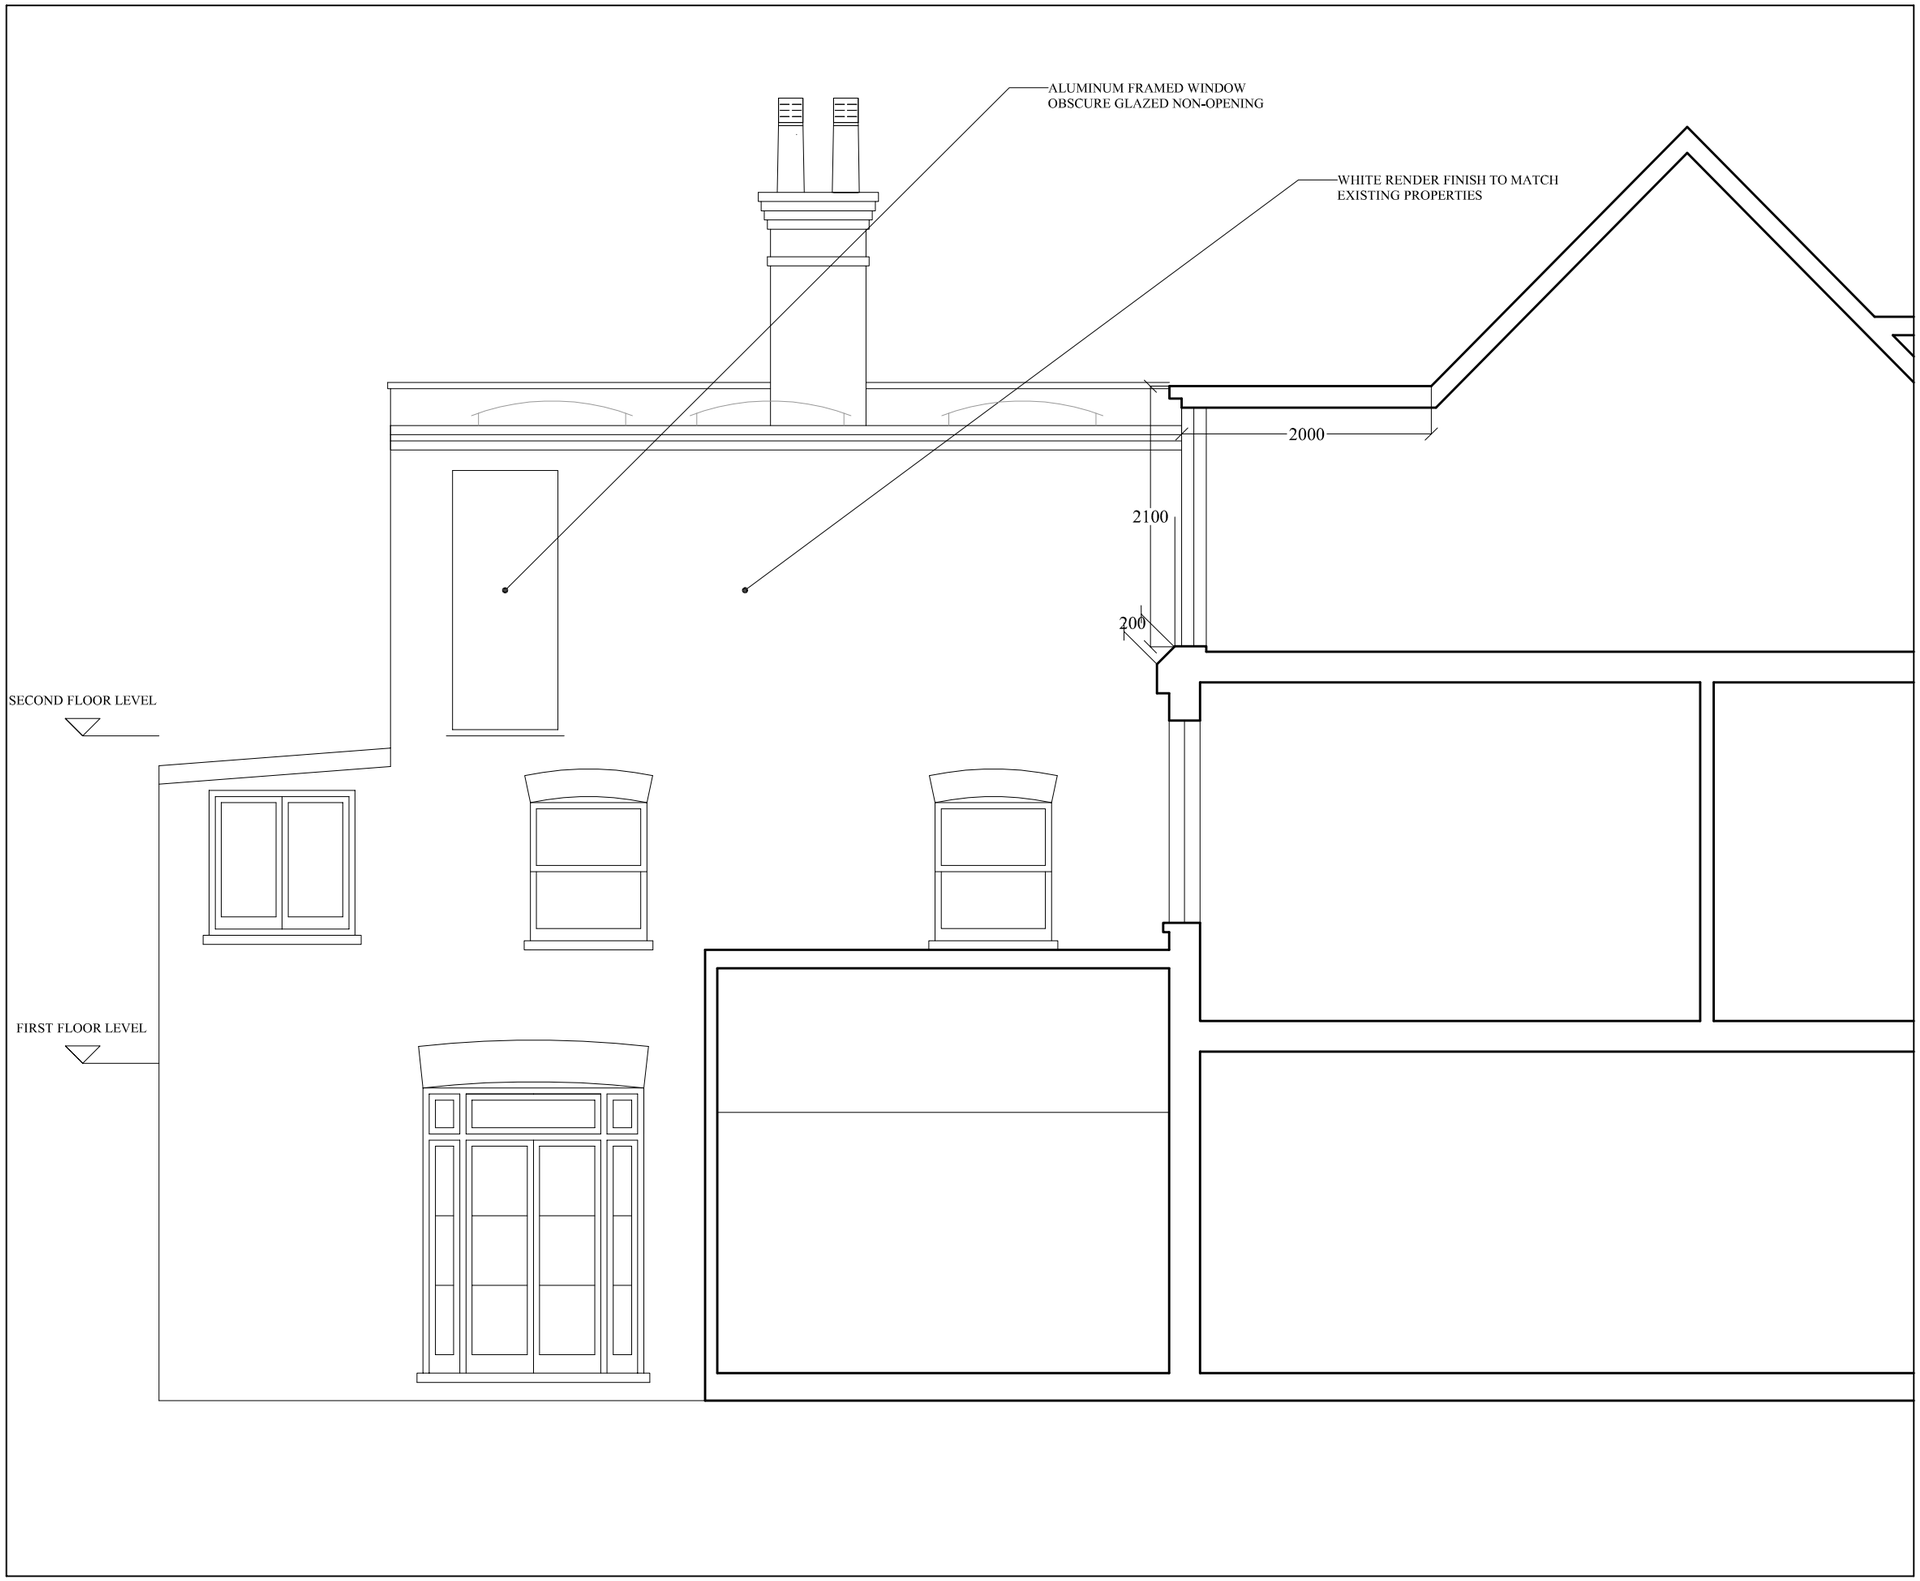


Do not scale off this drawing.
Figured dimensions only to be used.

0 1M 5M

VOLUME CALCULATION:

EXISTING DORMER: 1.4 X 1.4 X 0.5 X 2.2 = 2.2
1.7 X 2.2 X 0.5 X 1.5 = 2.8
TOTAL = 5.0

REPLACEMENT DORMER: 2.0 X 2.1 X 0.5 X 2.2 = 4.6

DIFFERENCE = - 0.4

NEW REAR DORMER:

OVER BACK ADDITION (0.7 + 2.5) X 0.5 X 3.6 X 6.2 = 35.7
OVER MAIN ROOF 1.9 X 2.0 X 0.5 X 2. = 4.0
TOTAL = 39.7

Revision: Date: Notes:

WATKINSON+COSGRAVE
CHARTERED BUILDING SURVEYORS
CONSULTANT STRUCTURAL ENGINEERS

LINTON HOUSE
39-51 HIGHGATE ROAD
LONDON NW5 1RT

Tel: 020 7485 6016 Fax: 020 7284 4058
Email: info@watcos.co.uk

Site Address:

14 ONSLOW GARDENS
LONDON N10

Drawing Title:

FLANK ELEVATION
AS PROPOSED

Date:

DECEMBER 2014

Scale:	Drawn By:
1:50@ A3	NS
Drawing No: 4722/7	Revision No: A