EXISTING

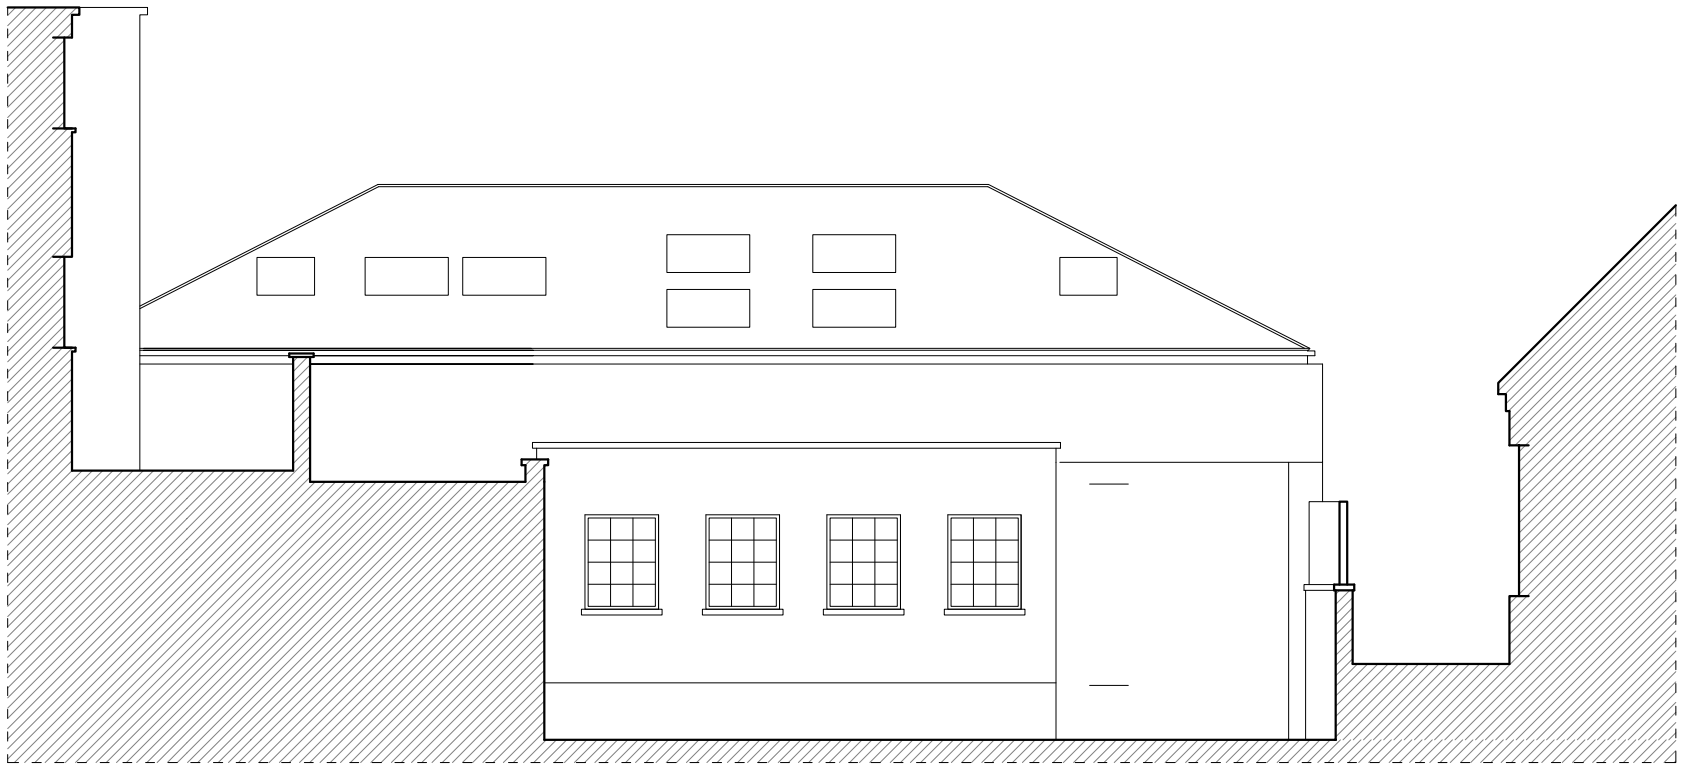

EXISTING REAR ELEVATION

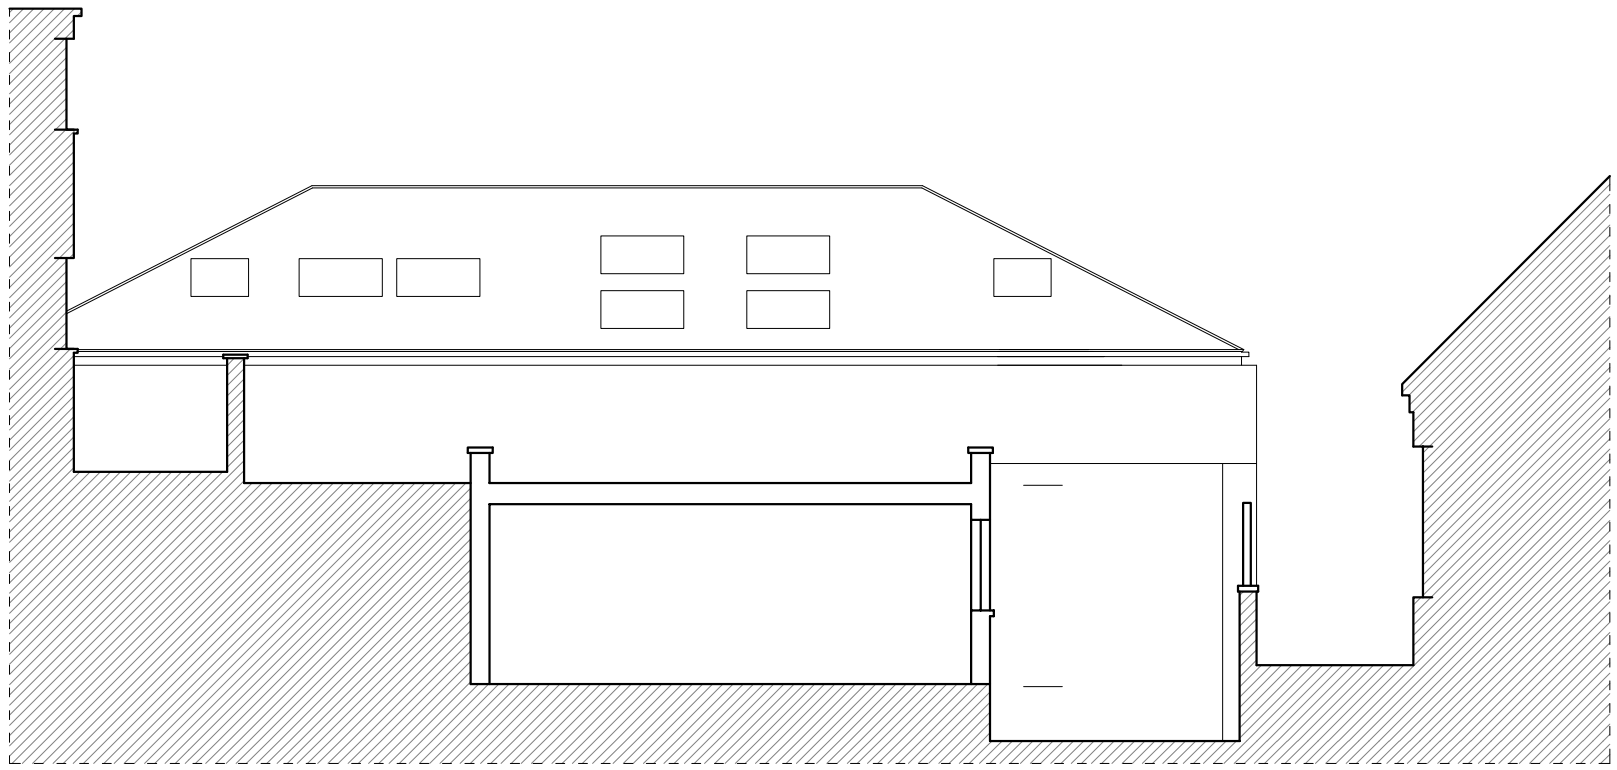

EXISTING REAR ELEVATION / SECTION

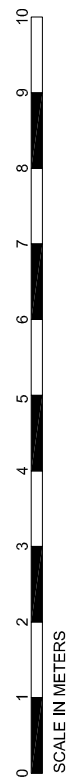

24-25 EDISON ROAD
LONDON, N8 8AE

EXISTING SECTIONS
& ELEVATIONS

DRAWING NO. 061/13-C

SCALE: 1:100 @ A3
DATE: 05.12.2014

STUDIO LEY
ARCHITECTURE+PLANNING