

Existing Rear Elevation

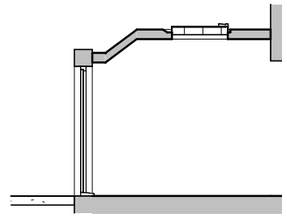

Typical Section



Proposed Rear Elevation

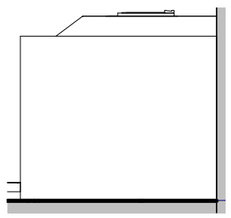

Side Elevation

Rev	Date	Comments	By	Chk
E	14-7-15	Wall moved dim. added	dm	dm
D	31-7-15	Roof profile amended side elevation and section added Wall moved 500mm	dm	dm
C	14-7-15	OA dims and roof amended	dm	dm
B	3-6-15	Dimension added	dm	dm
A	27-4-15	Planning Submission	dm	dm

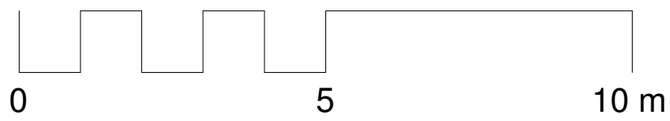

Arta Architectural
A CIAT Registered Practice
Portland House
51 Colney Hatch Lane
Muswell Hill
London
N10 1LJ

e: info@arta-architectural.com
w: www.arta-architectural.com
t: 0845 299 3402
t: 0208 883 9904

Existing and Proposed Rear Elevation

Scale 1 : 100
Issued April 2015

Client A Brintrup
Project 46 Rosebery Road N10

Drawing No. ROS P 03 E