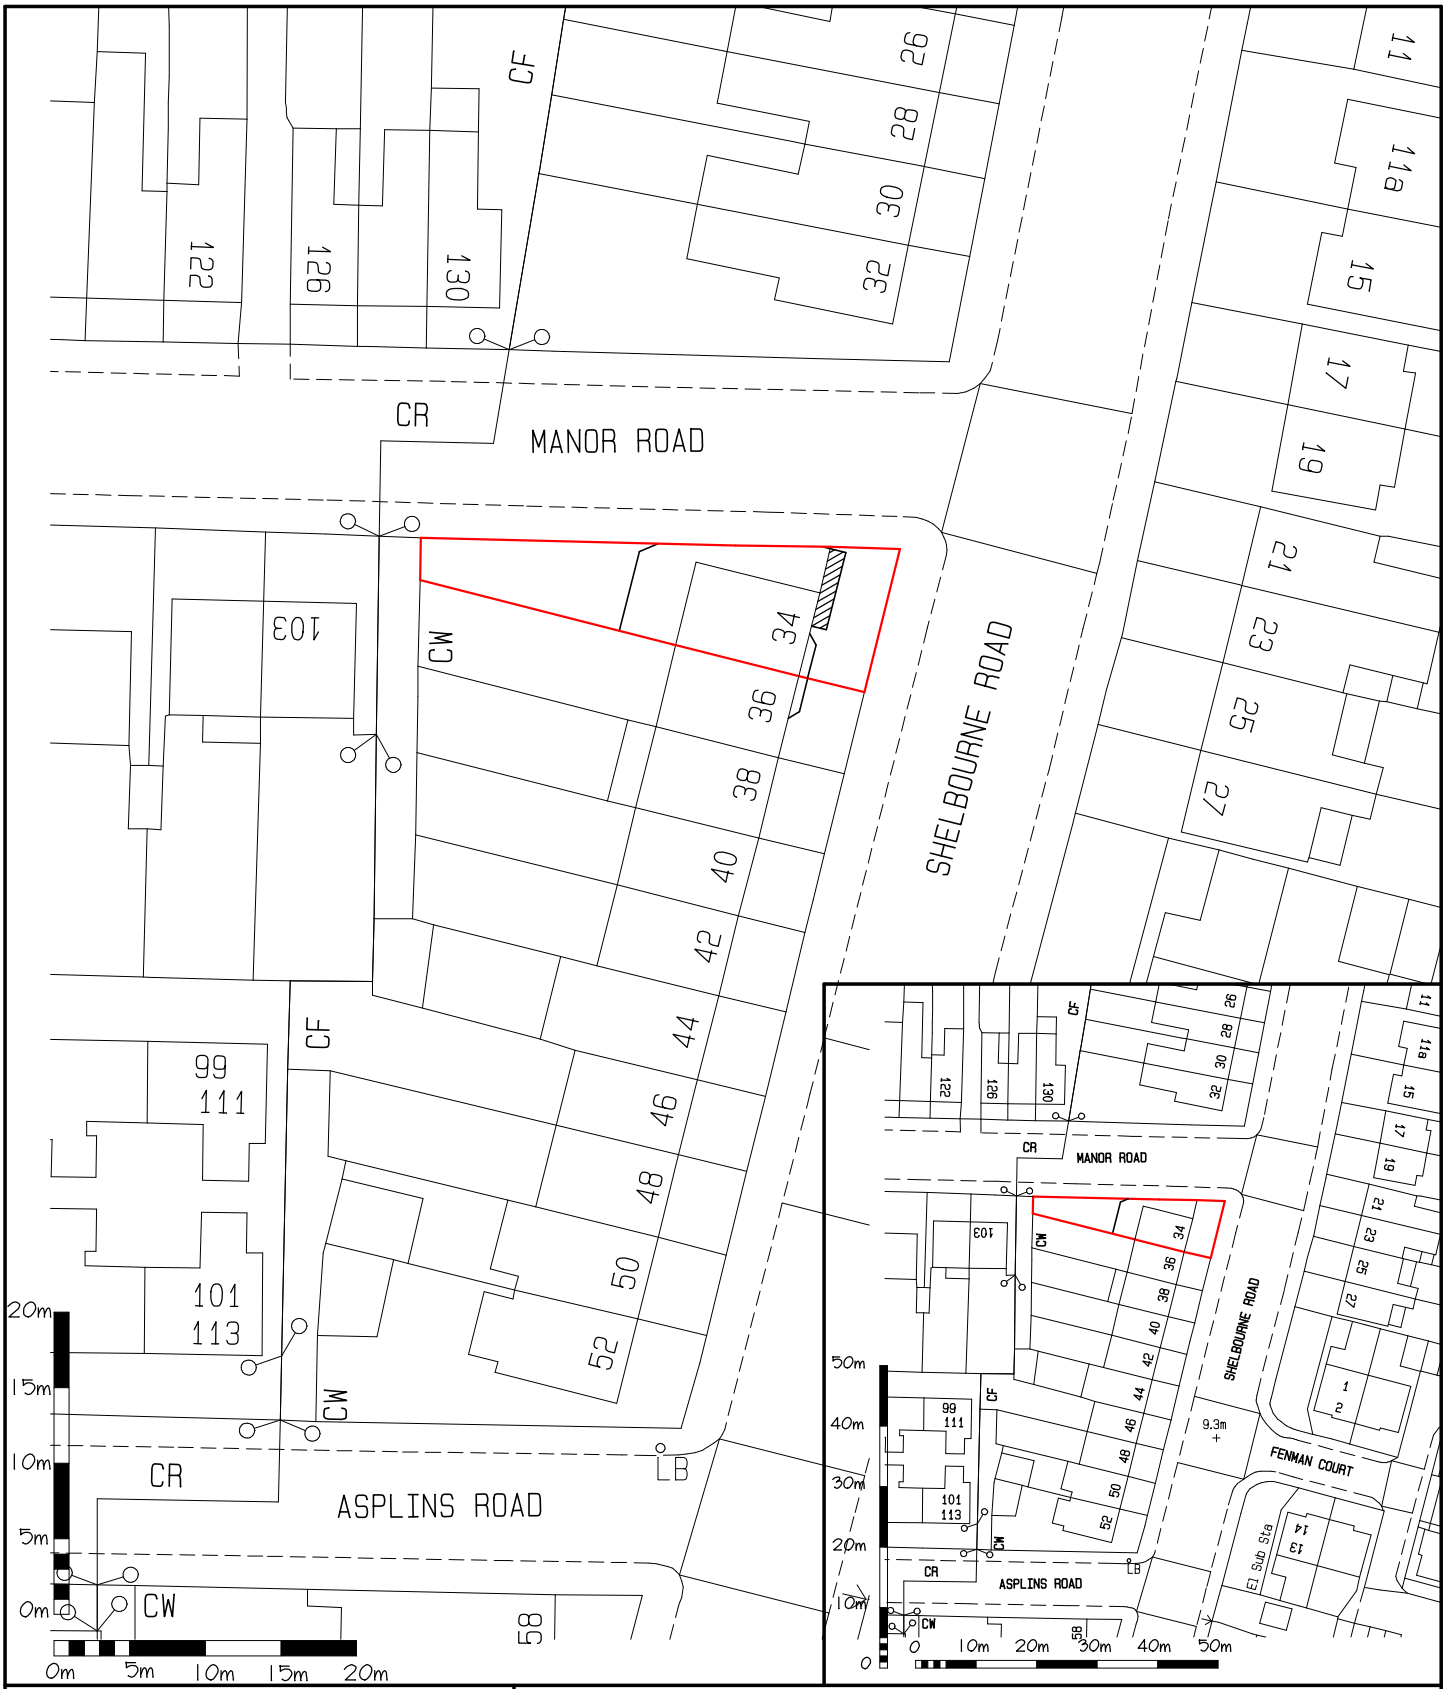

Ordnance Survey (c) Crown Copyright 2014.

All rights reserved. Licence number 100022432

COPYRIGHT: The contents of this drawing may not be reproduced in part or in whole without the written consent of Building Design Consultants

PROJECT: Proposed extension & alterations	DRAWING NUMBER: 14060/1
DRAWING: Block and location plans	
CLIENT: Ms H Peters	
SITE: 34 Shelbourne Road London N17 9YH	
DATE: March 2015	
SCALES: 1:500; 1:1250 @ A4	

Building Design Consultants

ARCHITECTURAL DESIGNERS
STRUCTURAL ENGINEERS
BUILDING SURVEYORS
PLANNING CONSULTANTS
BUILDING CONSULTANTS

47 Deer Park Way, Waltham Abbey, Essex EN9 3YN
www.plansandcalcs.co.uk
Tel: 01992 768866 Fax: 01992 768877