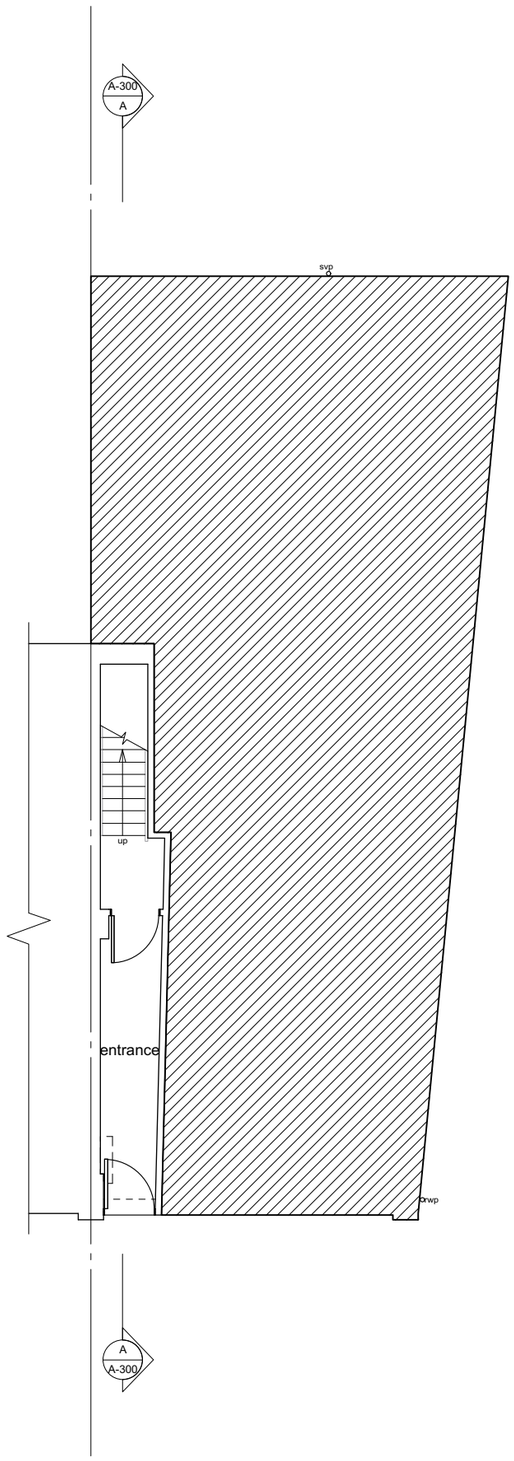

EXISTING GROUND FLOOR PLAN

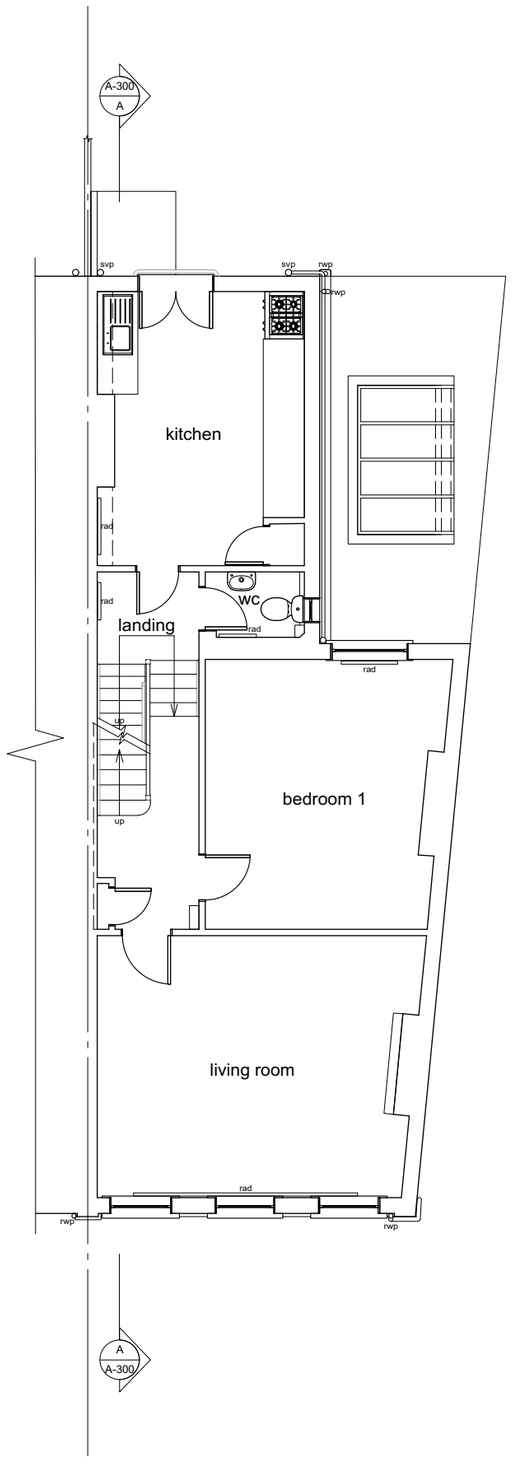

EXISTING FIRST FLOOR PLAN

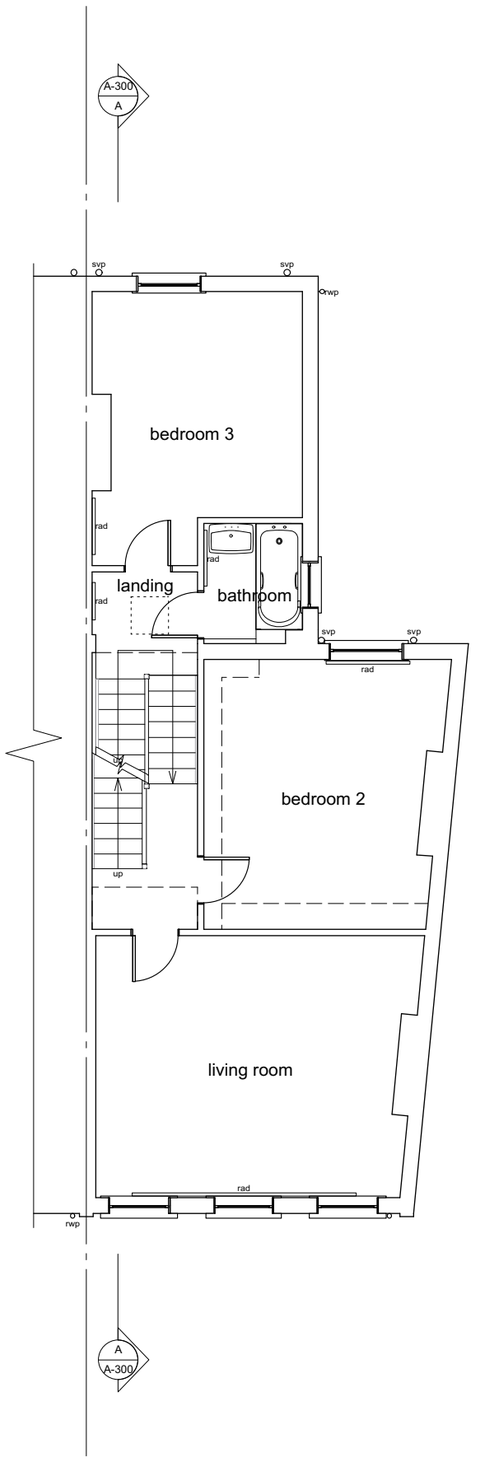

EXISTING SECOND FLOOR PLAN



Notes:
This drawing is the copyright of Spheron Architects (Ltd) and may not be used without their consent.
Do not scale from these drawings. The contractor is responsible for checking all dimensions before work starts.
Any discrepancies to be brought to the attention of the Architect immediately.

A 16.03.15 RA SBM Issued for Planning

Revision	Date	Author	Checked	Description

SpheronArchitects
Unit 5C, 26-32 Voltaire Road
London, SW4 6DH
tel: +44 20 7617 7046
e: info@spheronarchitects.co.uk
www.spheronarchitects.co.uk

Client:
Nice Properties & Management Ltd

Project:
78 High Street Hornsey
London N8 7NU

Drawing Title:
Existing Plans

Drawing Status:
PLANNING

Drawn By:	Scale:	Date:
RA	1:100@A3	02.02.15

Drawing No: **F254-A-100**
Rev: **A**