

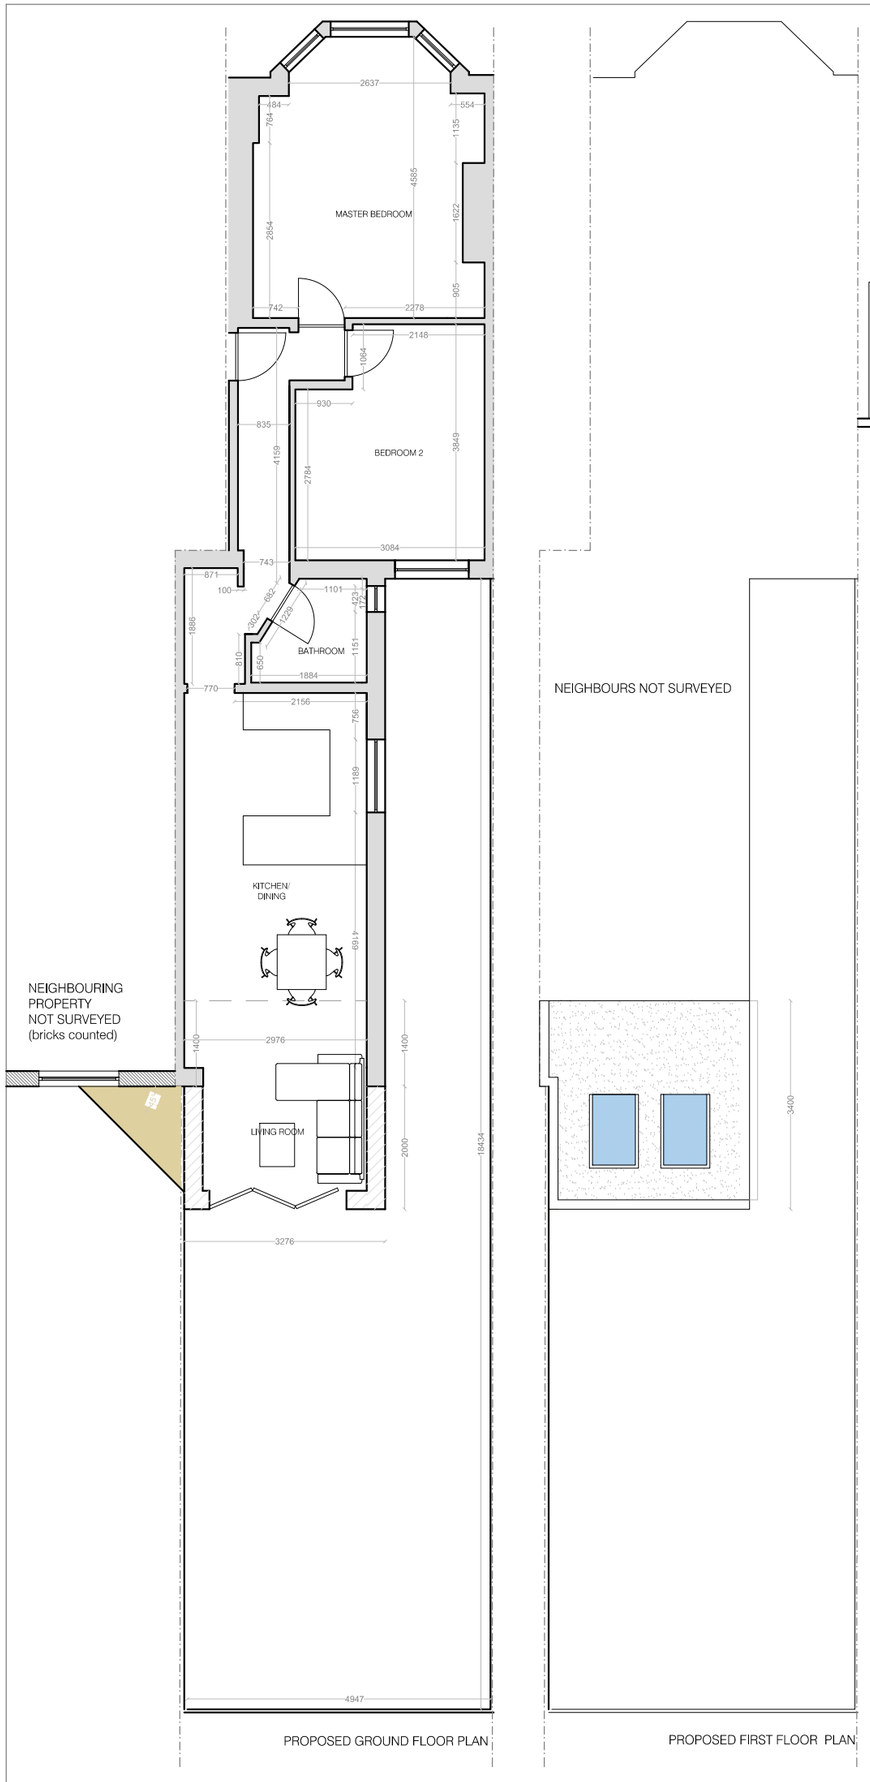


PROPOSED GROUND FLOOR PLAN

PROPOSED FIRST FLOOR PLAN

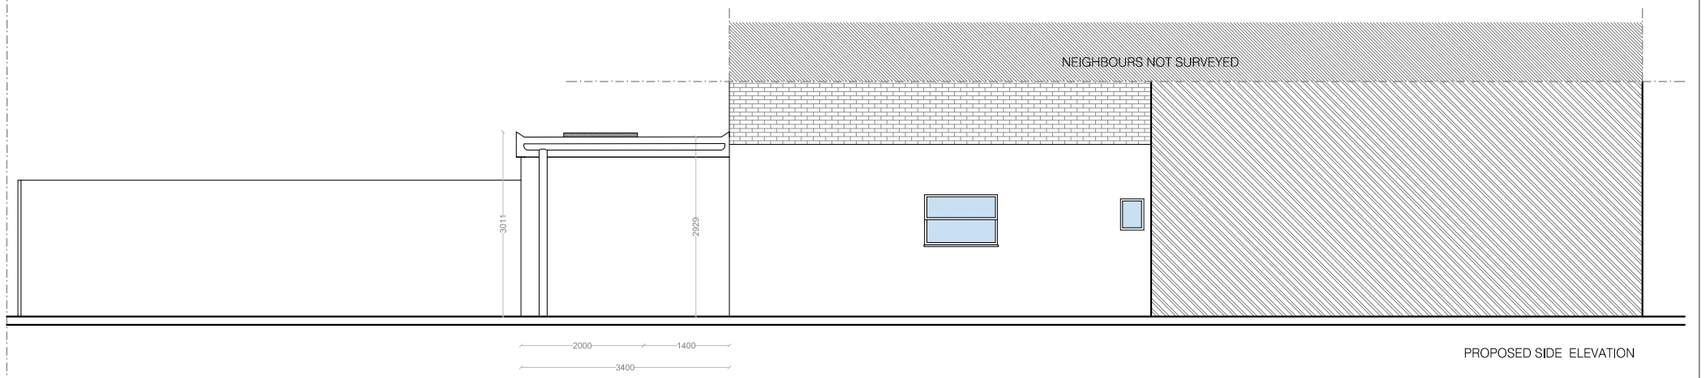

PROPOSED SIDE ELEVATION

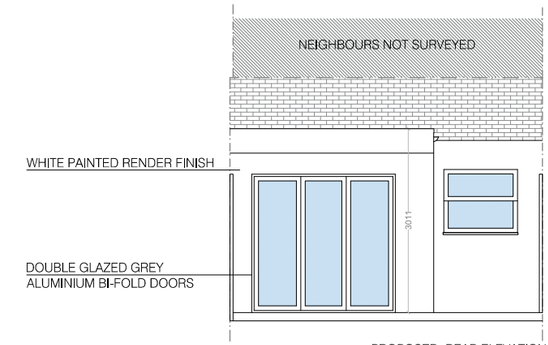

PROPOSED REAR ELEVATION

COMPANY
REIS LONDON
157 Essex Road
N1 2SN - London
T: 02077041017
E: info@reislondon.com

1m 3m
0 2m 4m
SCALE 1/100

N

CLIENT	COUNCIL	DATE
Mr. NICHOLAS PROCTOR 78 Carlingford Rd., LONDON N15 3EH	Haringey	13/03/2015

TITLE / PROJECT	REVISION
REAR EXTENSION - EXISTING GROUND FLOOR, FIRST FLOOR AND ELEVATION PLANS	REV A - reduced extension length and reduced height

DRAWING STATUS:	DRAWING No
PLANNING	01

DRAWN BY:	CHECKED BY:	REFERENCE	SCALE
PM	REIS London	RE:202	1/100 A3

NOTES: THE CONTRACTORS ARE TO CHECK ALL DIMENSIONS, DRAIN RUNS AND GENERAL CONDITIONS ON SITE BEFORE WORKS COMMENCE, AND INFORM REIS LONDON LTD IMMEDIATELY UPON DISCOVERY OF ANY ERRORS, OMISSIONS OR DISCREPANCIES. ALL WORKS ARE TO BE CARRIED OUT IN ACCORDANCE WITH CURRENT BUILDING REGULATIONS, BRITISH STANDARDS, CODE OF PRACTICE AND LOCAL AUTHORITY REQUIREMENTS. DO NOT SCALE FROM THIS DRAWING WITHOUT FIRST OBTAINING WRITTEN AUTHORIZATION FROM REIS LONDON LTD. THE CONTENTS OF THIS PLAN INCLUDING THE PRINTED NOTES ARE COPYRIGHT AND REPRODUCTION IN WHOLE OR PART IS NOT PERMITTED WITHOUT PRIOR CONSENT OF REIS LONDON LTD IN WRITING.