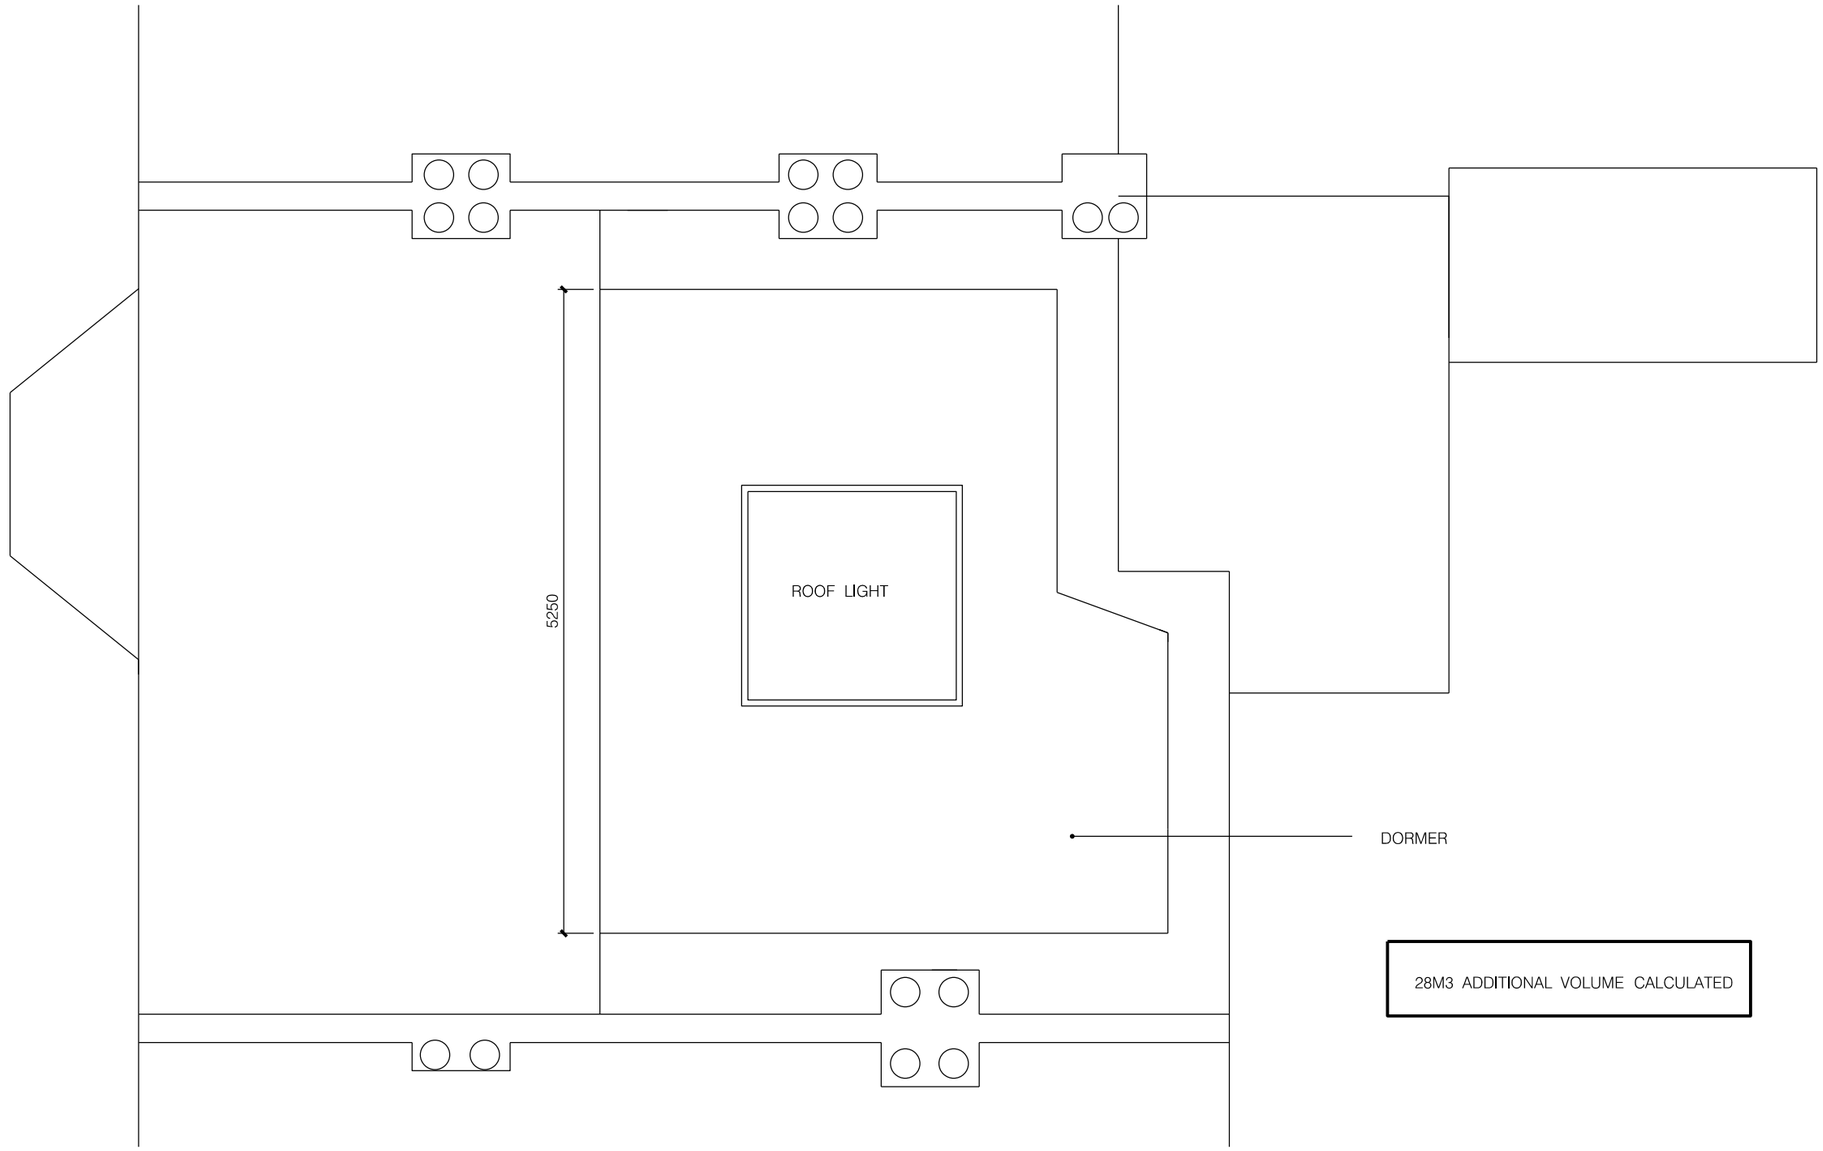


0M 1 2 3 4 5

Pierre Maré Architects
Studio 1
6–16 Arbutus Street
London E8 4DT

www.pierremare.com
T: 020 7148 4569
M: 07957 618896
E: pierre@pierremare.com

Note:
Unless indicated, this drawing is for information purposes only
Do not scale, use figured dimensions only
All discrepancies or errors to be reported to the Architect

Issue /Date /Revision
PD APPLICATION /15–03–30 /A
PD APPLICATION /15–04–10 /B

Project
40 SEYMOUR ROAD, N8 0BE
Drawing Name Scale 1:50 / Original Size A3
PROPOSED ROOF PLAN

Drawing Number
103
Revision
PD–B