PROPOSED GROUND FLOOR PLAN 1:100

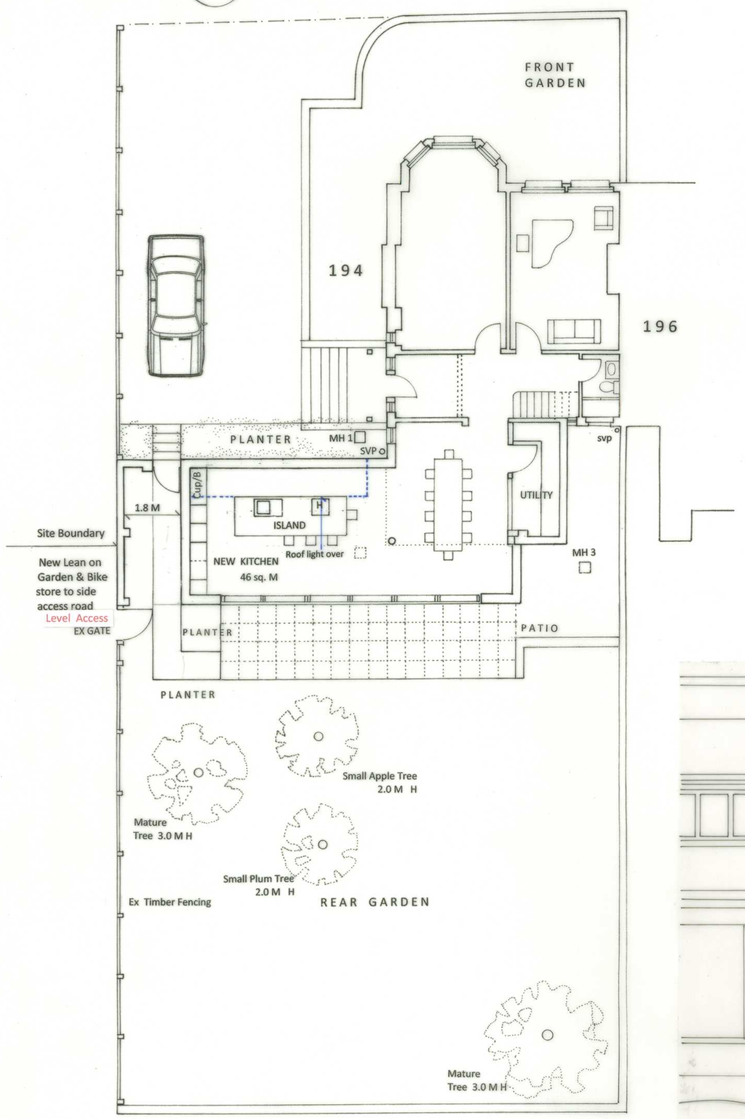

PROPOSED FIRST FLOOR PLAN 1:100

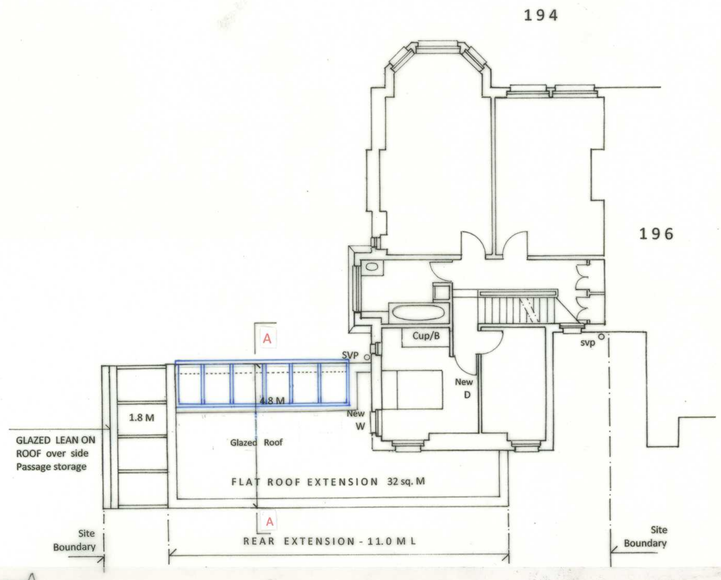

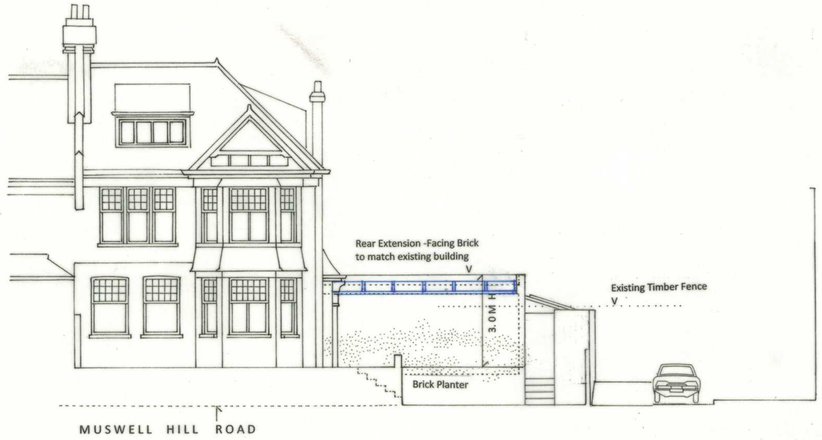

PROPOSED EAST ELEVATION (1:100)

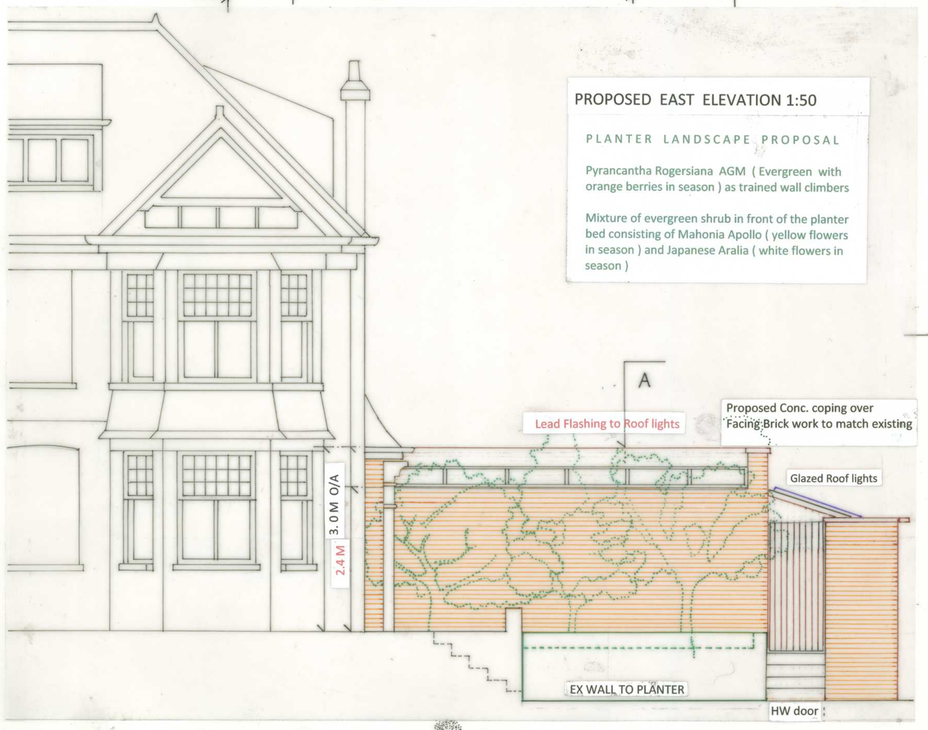

PROPOSED EAST ELEVATION 1:50

PLANTER LANDSCAPE PROPOSAL

Pyrancantha Rogersiana AGM (Evergreen with orange berries in season) as trained wall climbers

Mixture of evergreen shrub in front of the planter bed consisting of Mahonia Apollo (yellow flowers in season) and Japanese Aralia (white flowers in season)

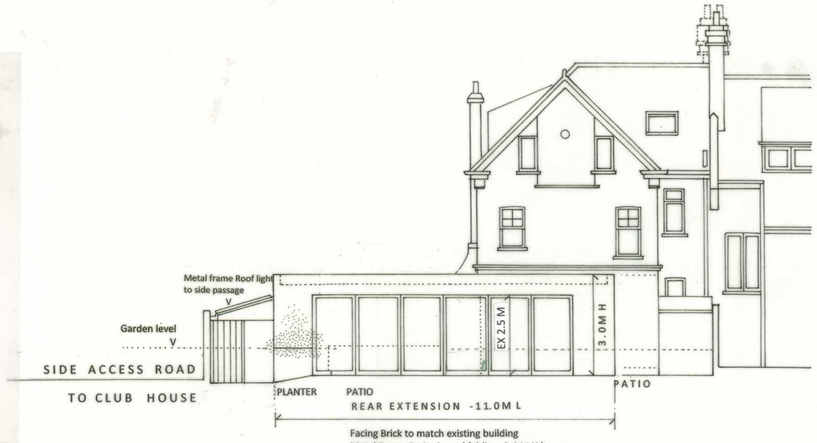

PROPOSED WEST ELEVATION (1:100)



PROPOSED SOUTH ELEVATION (1:100)

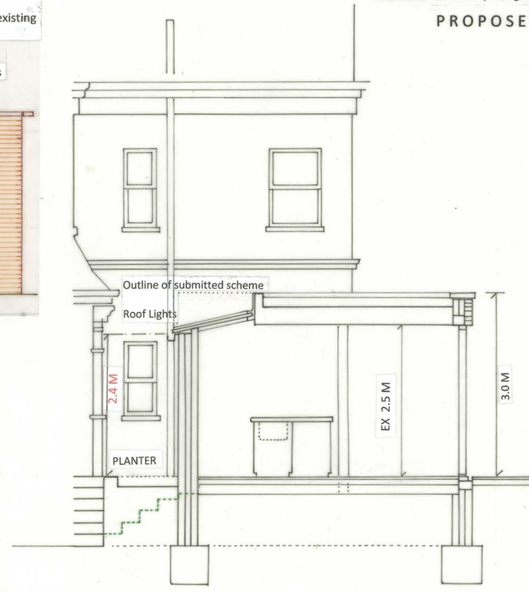

CROSS SECTION A (1:50)

REVISION A (19 JUN 2015)
Bulk of Extension to Proposed Street Elevation Reduced to 2.4 M high with Glazed Roof light As requested by Haringey Planners.

PATIO REAR GARDEN
V

© copyright C. Khoo

CHARLES KHOO RIBA – PROGETTI
109 CHETWYND ROAD LONDON NW5 1DA Tel: 020 7482 5996

194 MUSWELL HILL ROAD N10 3NG

DRAWING TITLE: EXISTING PROPOSED PLANS SECTIONS ELEVATIONS.
DRAWN BY:
DATE: FEB 2015
SCALE: 1:100 (A 1)
JOB NO: 335
DWG NO: P 2
REV: A