EXISTING GROUND FLOOR PLAN 1:100

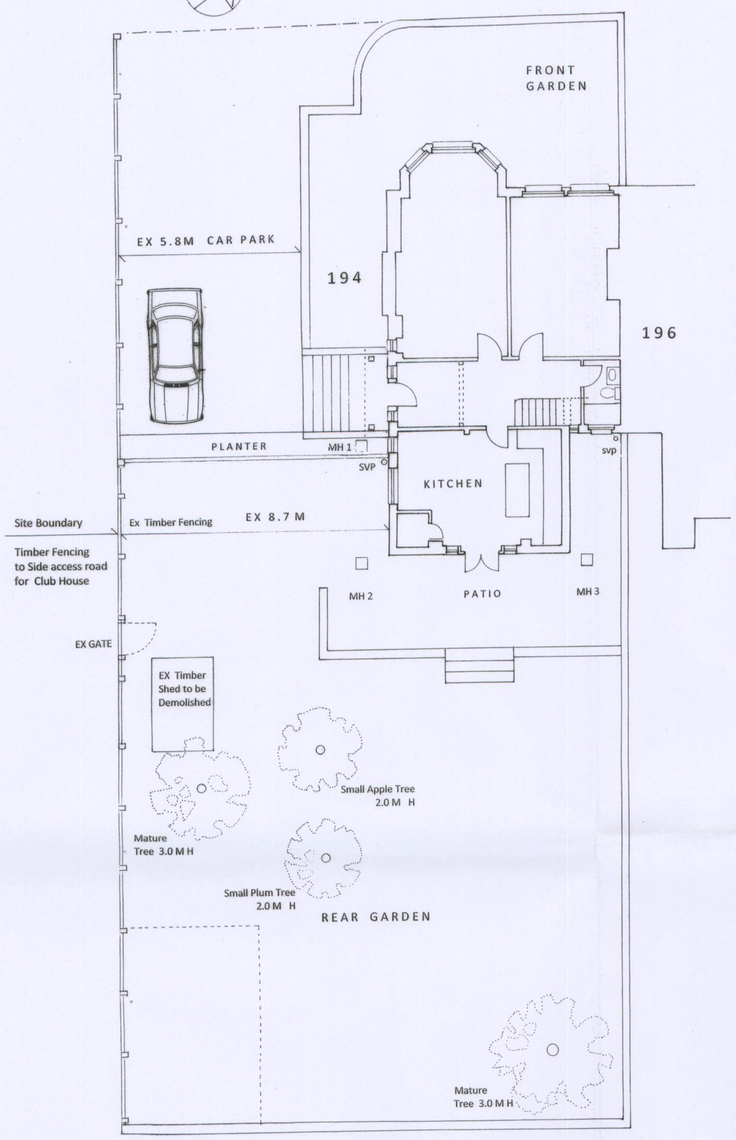

EXISTING FIRST FLOOR PLAN 1:100

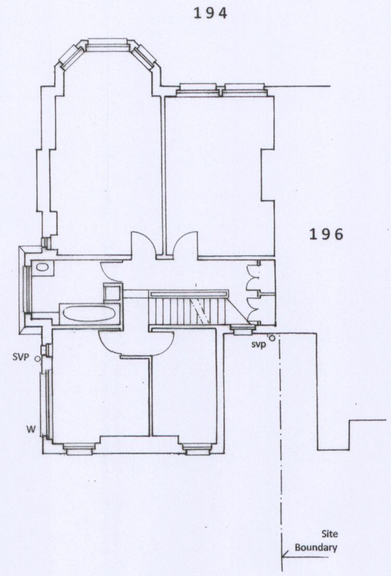

EXISTING ROOF PLAN (1:100)

No external alterations to Roof level

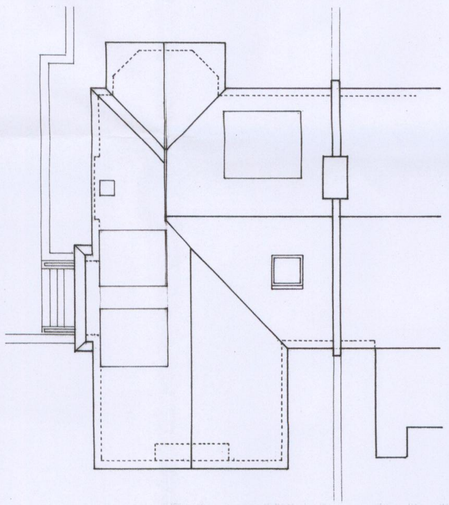

EXISTING EAST ELEVATION (1:100)

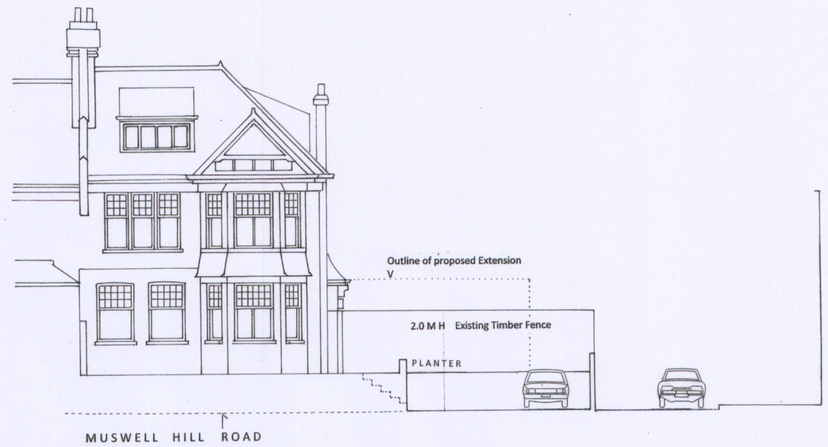

EXISTING WEST ELEVATION (1:100)

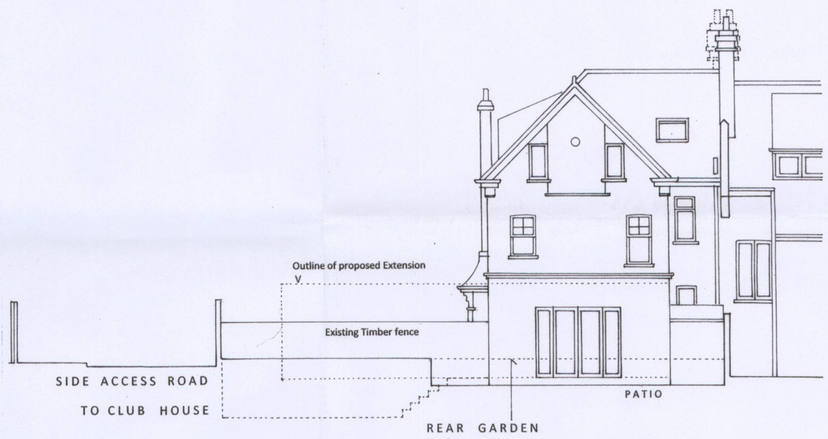

EXISTING SOUTH ELEVATION (1:100)

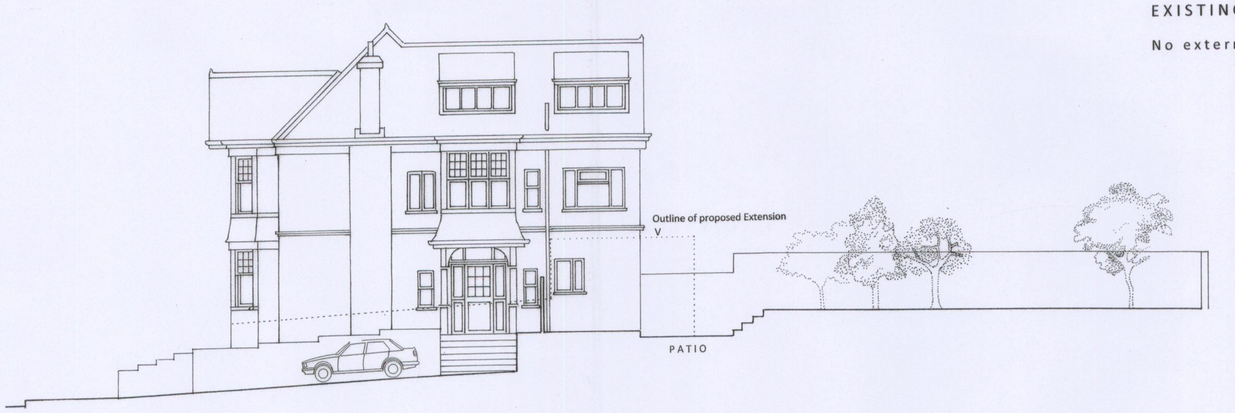

SCALE 1:100 A1 SIZE

© copyright C. Khoo

ARCHITECT
CHARLES KHOO RIBA – PROGETTI
109 CHETWYND ROAD LONDON NW5 1DA Tel: 020 7482 5996

JOB TITLE
194 MUSWELL HILL ROAD N10 3NG

DRAWING TITLE
EXISTING PLANS SECTIONS ELEVATIONS.

DRAWN BY:

DATE
FEB 2015

SCALE
1:100 (A1)

JOB NO: 335 DWG NO P1 REV