194 MUSWELL HILL ROAD N10 3NG

CHARLES KHOO – PROGETTI DRG. NO: 335/P3

PROPOSED EAST ELEVATION 1:50 (A3)

PLANTER LANDSCAPE PROPOSAL

Pyrancantha Rogersiana AGM (Evergreen with orange berries in season) as trained wall climbers

Mixture of evergreen shrub in front of the planter bed consisting of Mahonia Apollo (yellow flowers in season) and Japanese Aralia (white flowers in season)



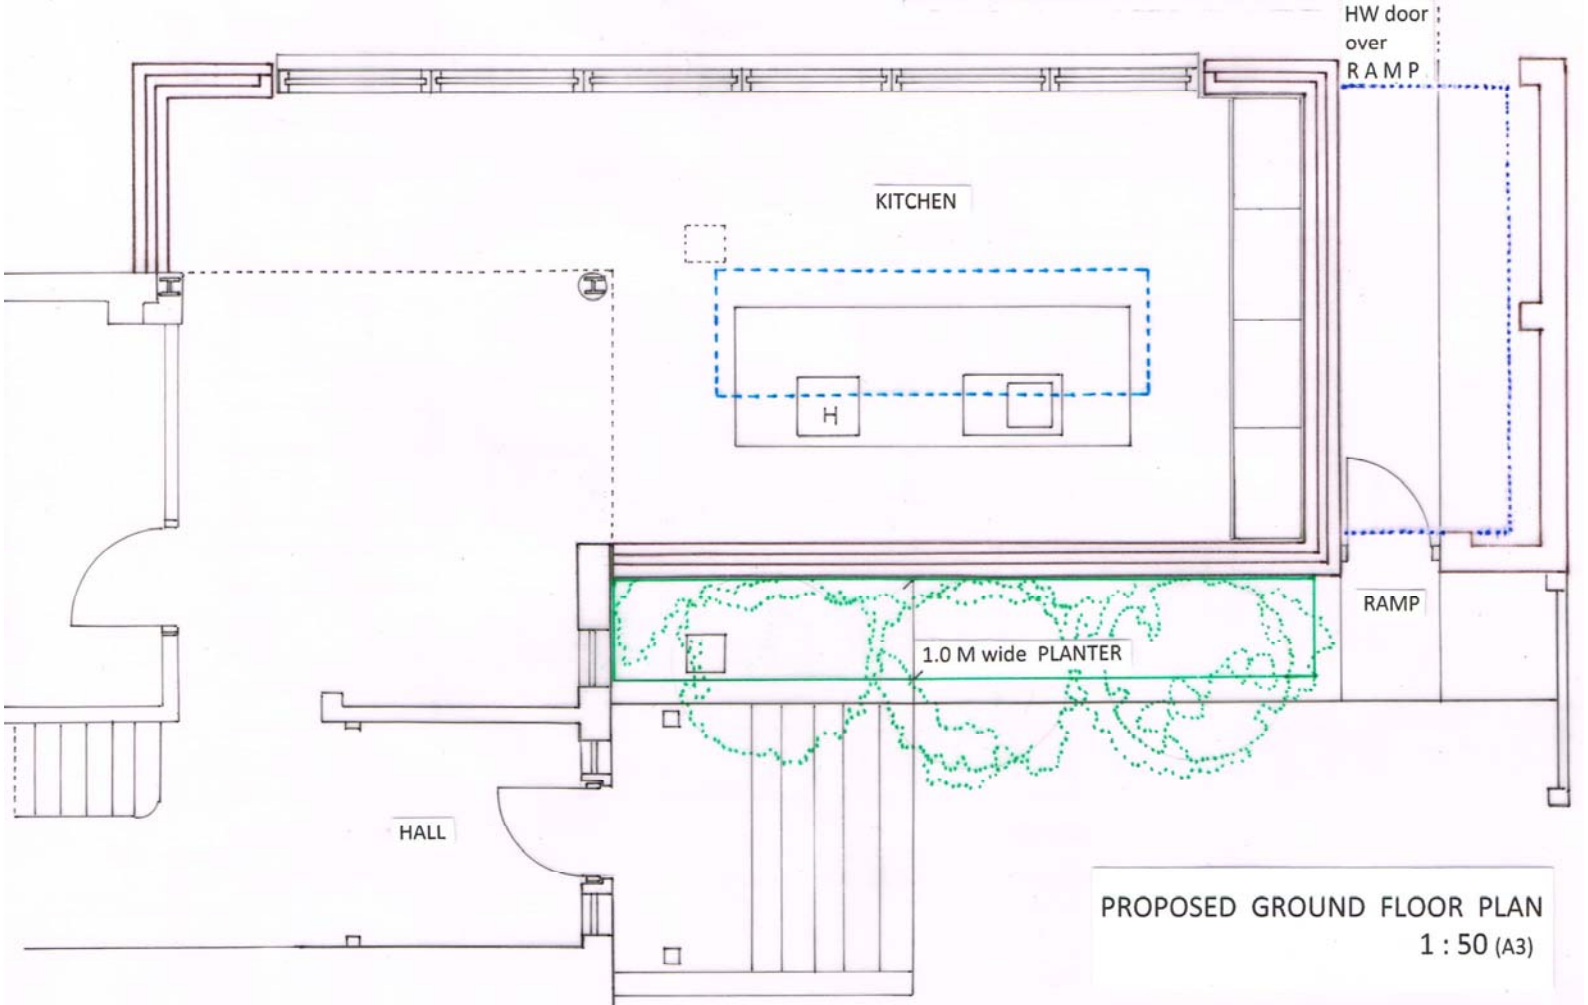

PROPOSED GROUND FLOOR PLAN
1 : 50 (A3)