

EXISTING
FRONT ELEVATION



EXISTING
SIDE SECTION

0 1m 2m 3m 4m 5m 10m

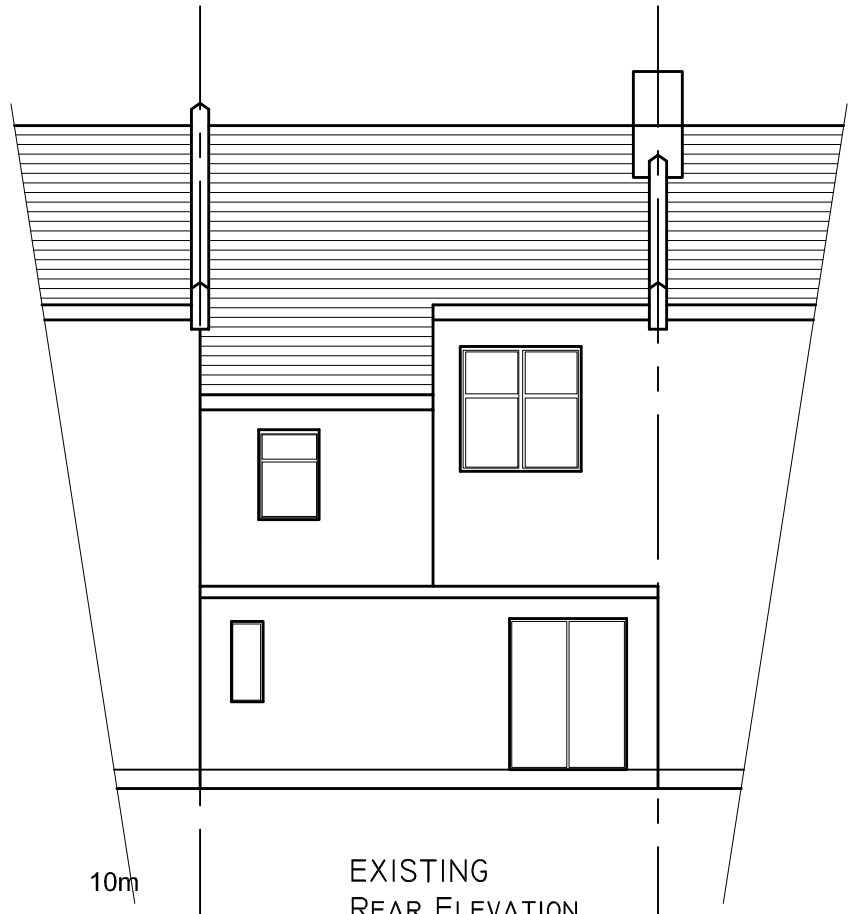

EXISTING
REAR ELEVATION

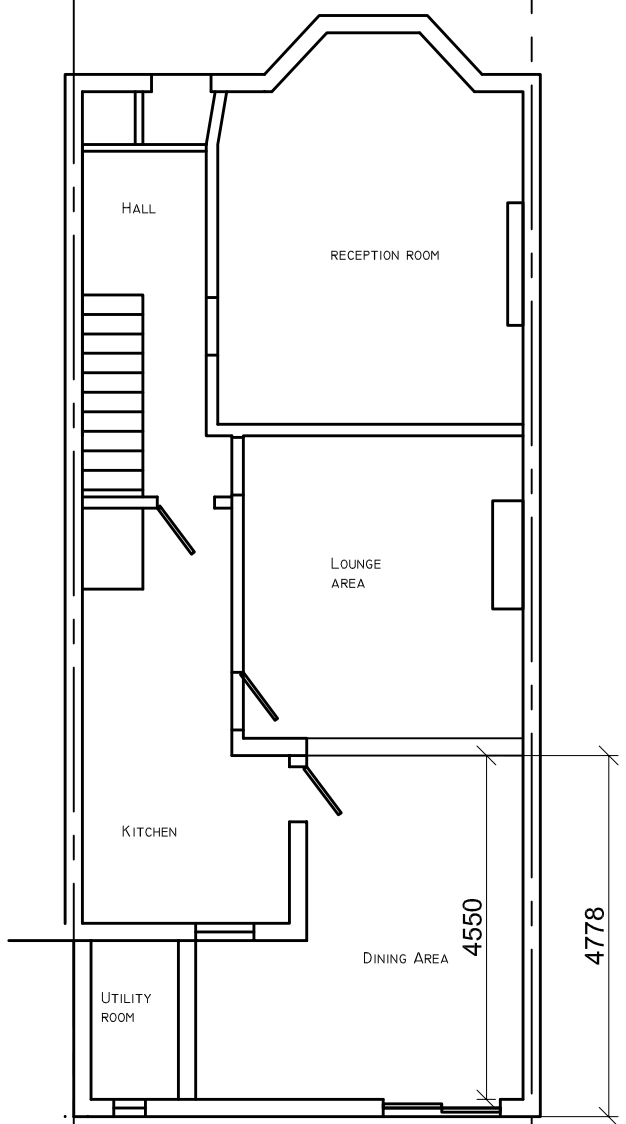

EXISTING
GROUND FLOOR PLAN

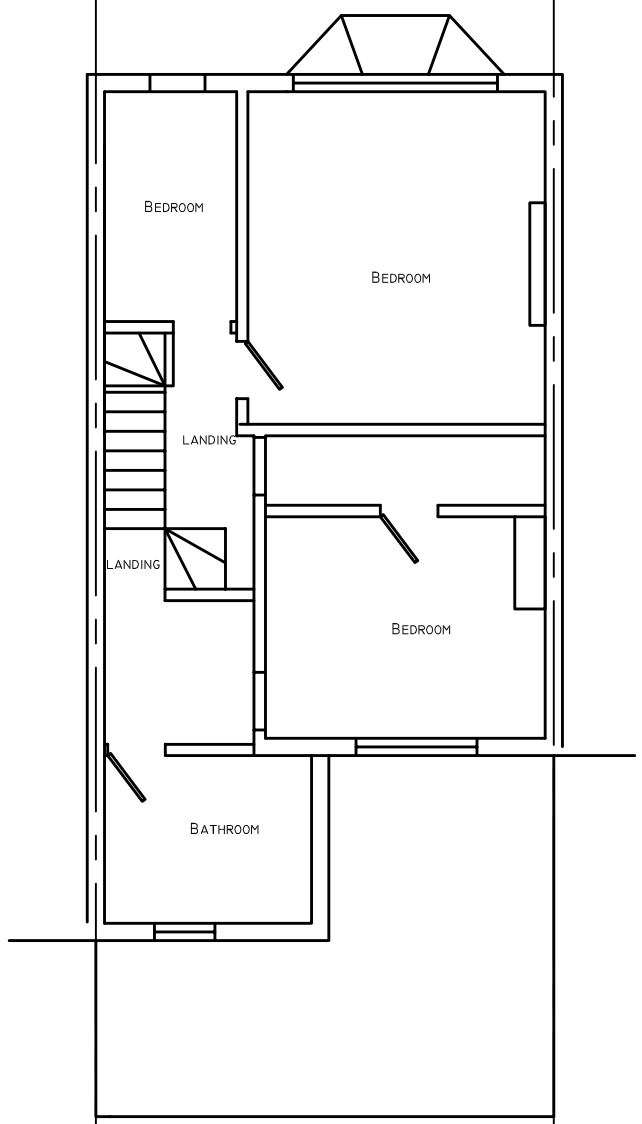

EXISTING
FIRST FLOOR PLAN

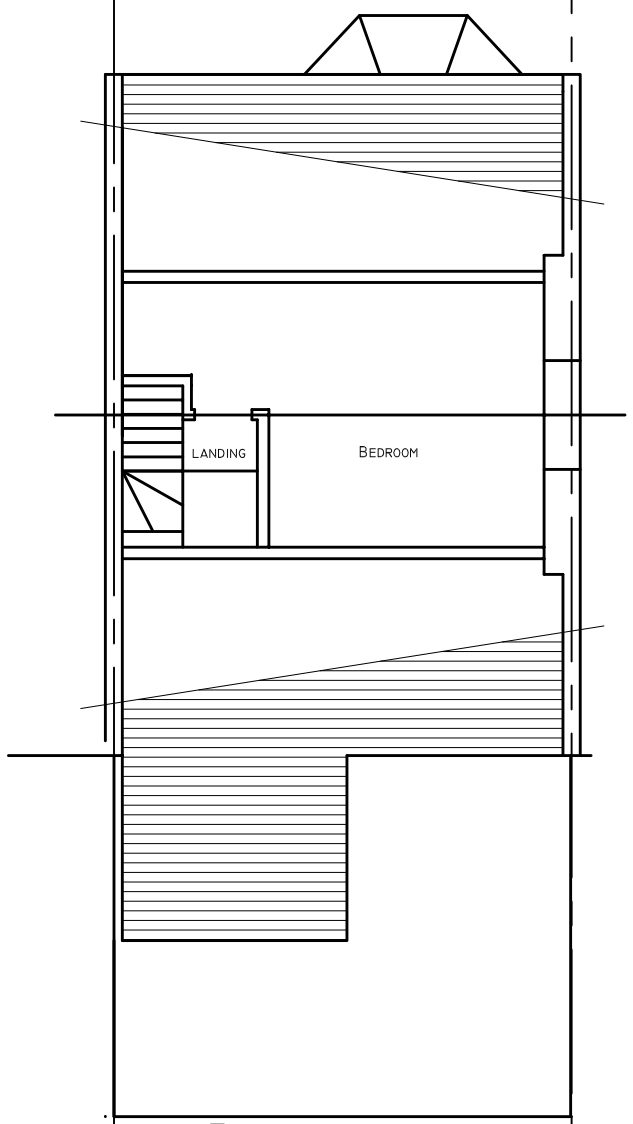

EXISTING
SECOND FLOOR PLAN

Notes

Title

Proposed development
at
265 wightman Rd,
Under permited development

drg by J.E | checked

Drg

EXISTING
PLANS AND ELEVATIONS

scale 1:100 ON A3 | date

CONSTECH
BUILDING CONSTRUCTION DESIGN
56 LORDSMEAD RD
LONDON N17 6EY
TEL 0208 808 5047
Email johnjoez@aol.com

Rev | Drg No 1105/00