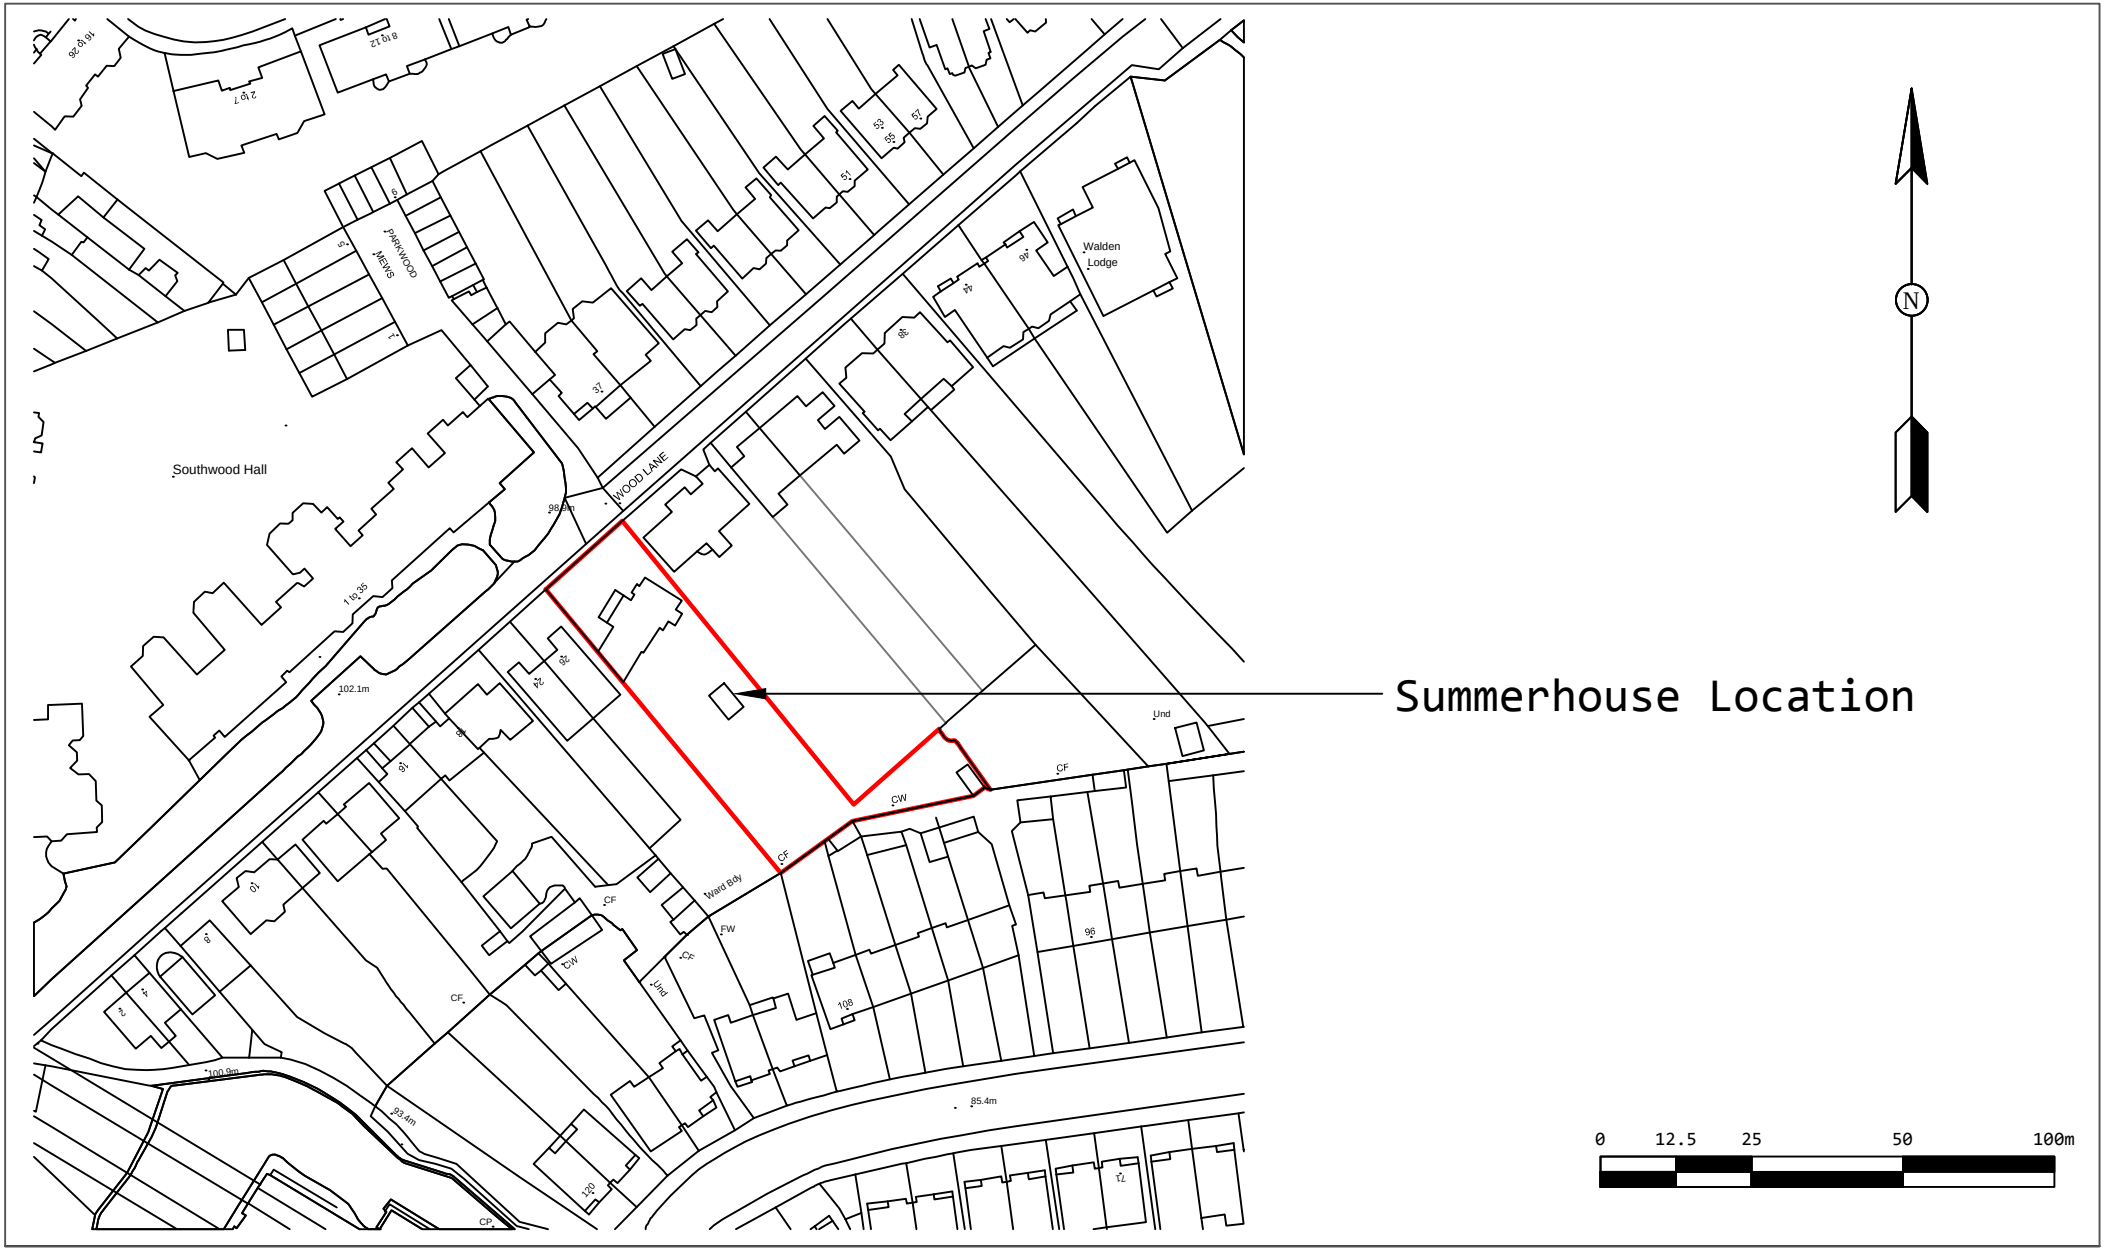


Summerhouse for 28 Wood Lane, London, N6 5UB

© HSP Garden Buildings Ltd

Site Location Plan

Date :03/03/15
Scale :1:1250
Dimensions :mm